82534

BOOK 1 PAGE 101

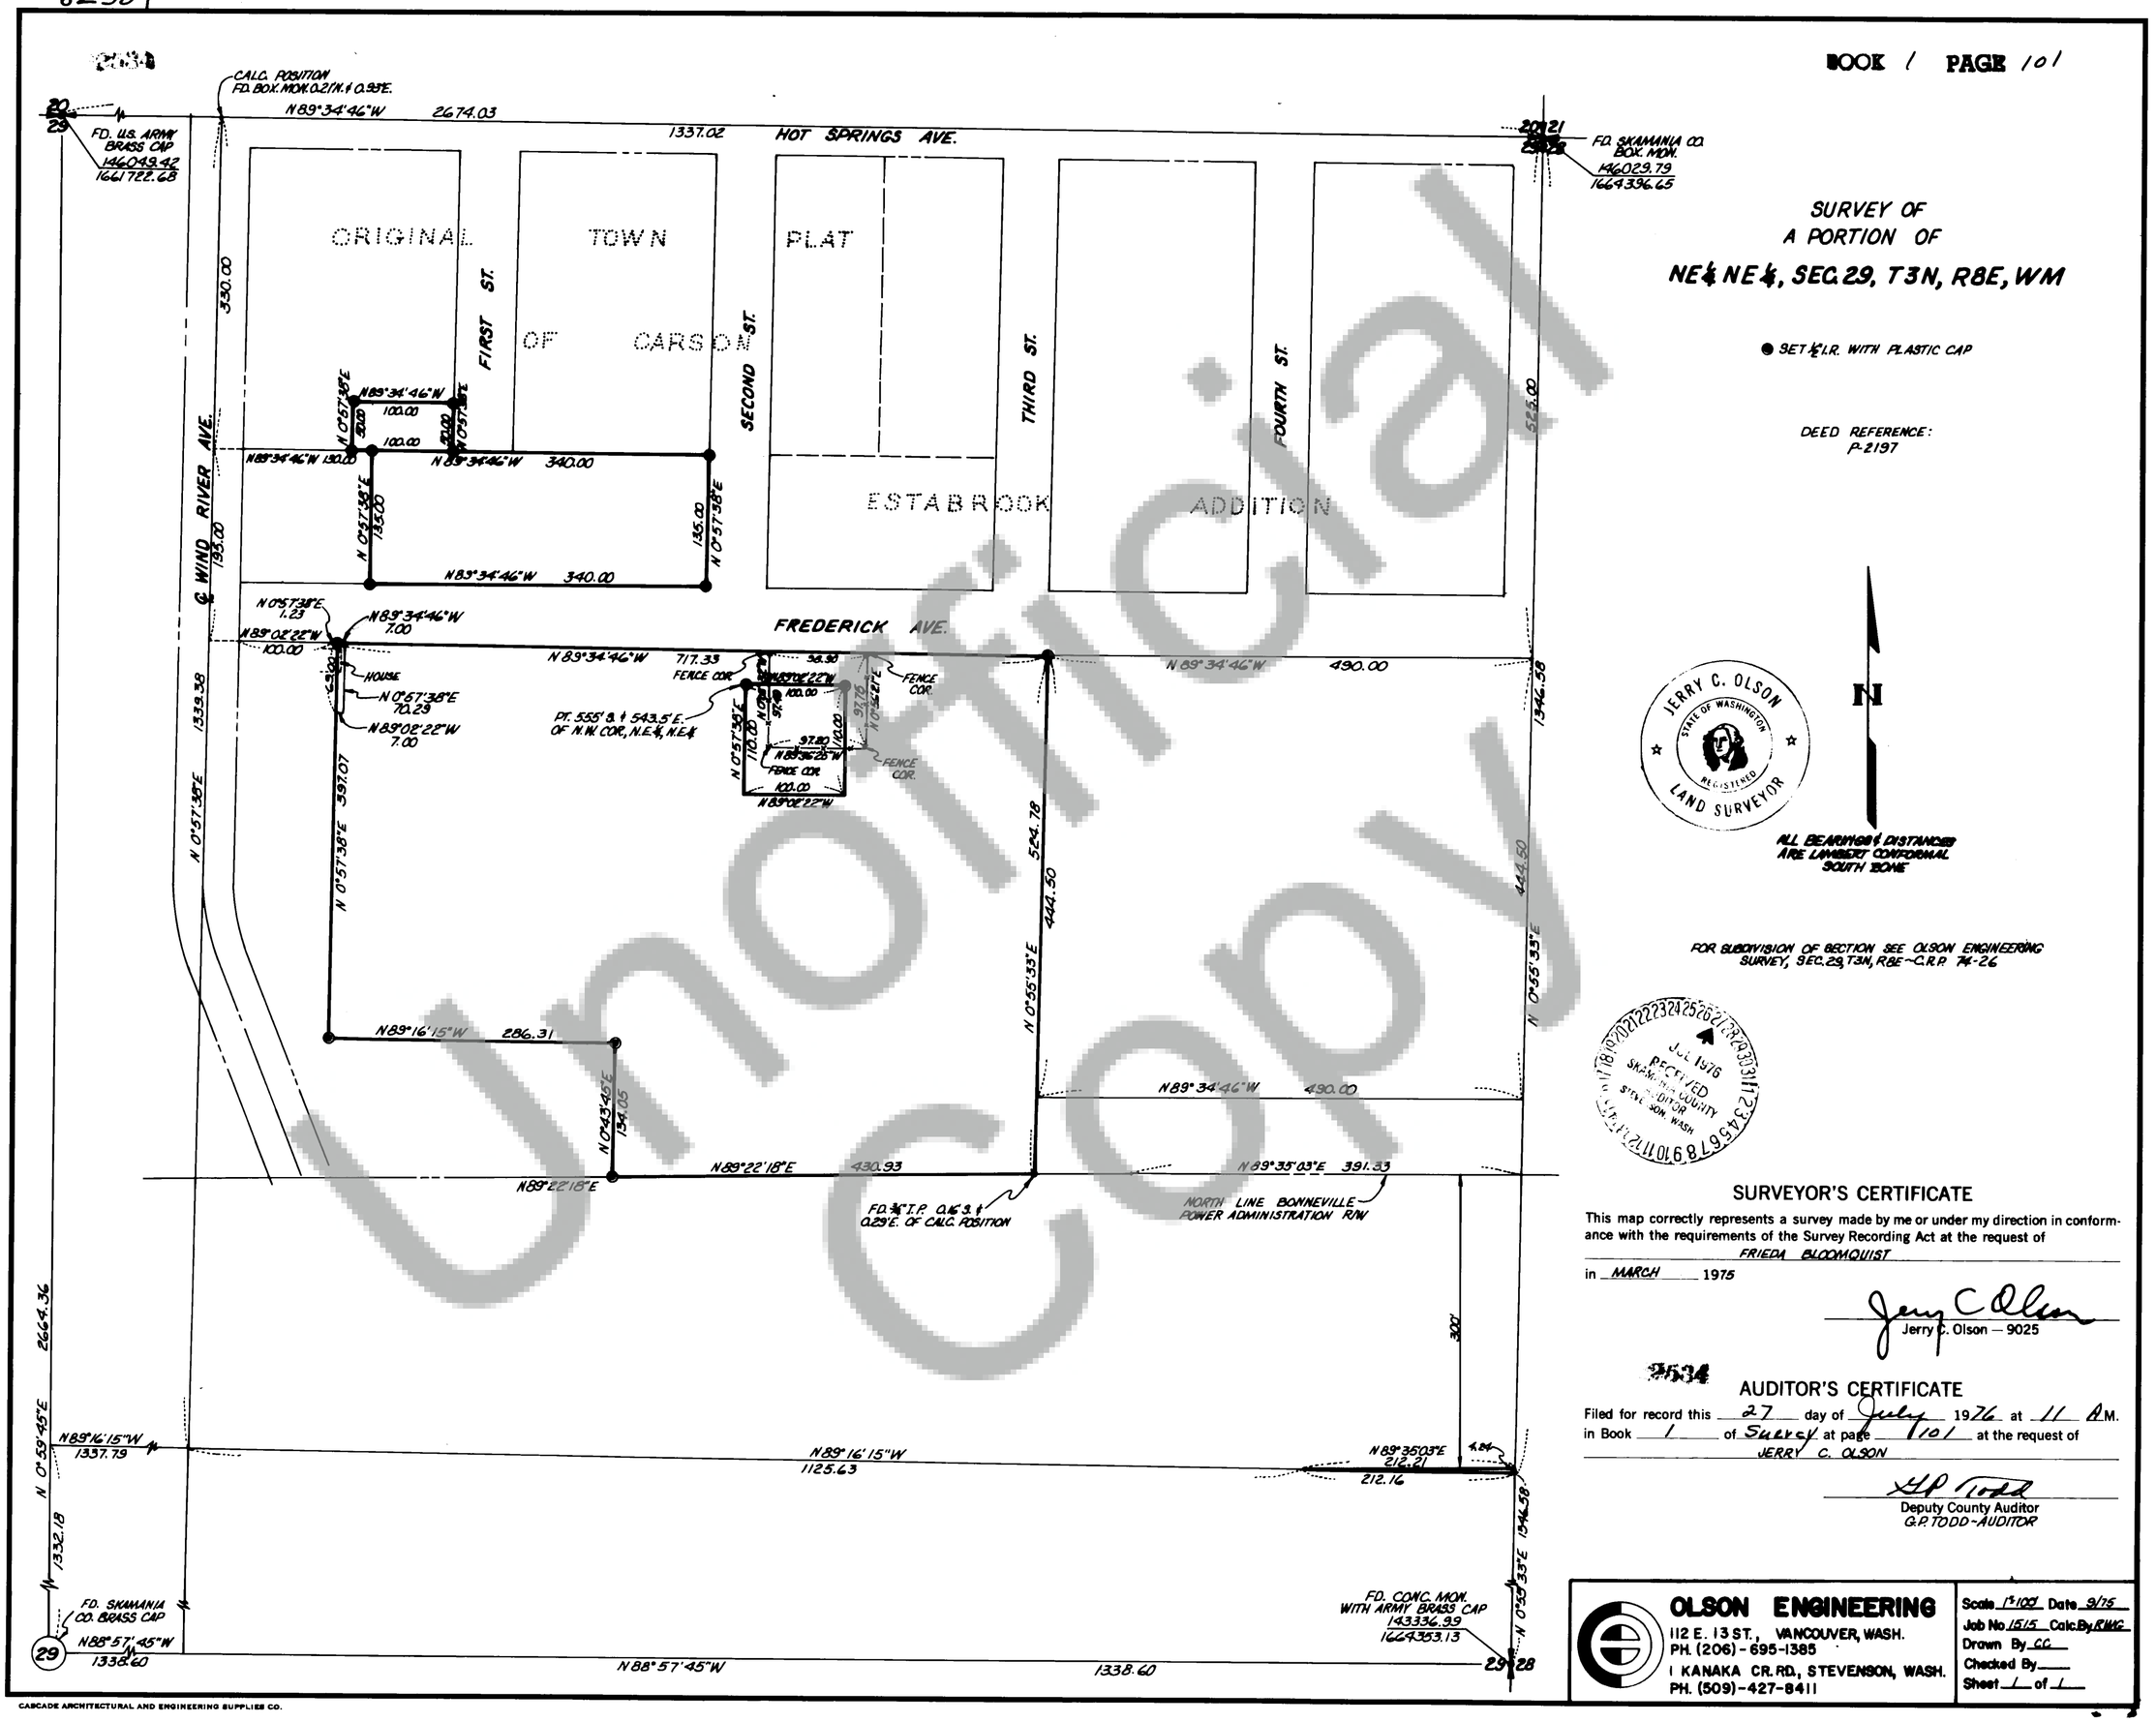

SURVEYOR'S CERTIFICATE

This map correctly represents a survey made by me or under my direction in conformance with the requirements of the Survey Recording Act at the request of FRIEDA BLOOMQUIST in MARCH 1975

Jerry C. Olson — 9025

82534

AUDITOR'S CERTIFICATE

Filed for record this 27 day of July 1976 at 11 A.M. in Book 1 of Surveys at page 101 at the request of JERRY C. OLSON

G.P. Todd
Deputy County Auditor
G.P. TODD-AUDITOR

OLSON ENGINEERING
112 E. 13 ST., VANCOUVER, WASH.
PH. (206)-695-1385
1 KANAKA CR. RD., STEVENSON, WASH.
PH. (509)-427-8411

Scale 1"=100' Date 9/75
Job No. 1515 Calc. By RWG
Drawn By CC
Checked By
Sheet 1 of 1

Unofficial Copy

CASCADE ARCHITECTURAL AND ENGINEERING SUPPLIES CO.