Book 1 Surveys Page 267

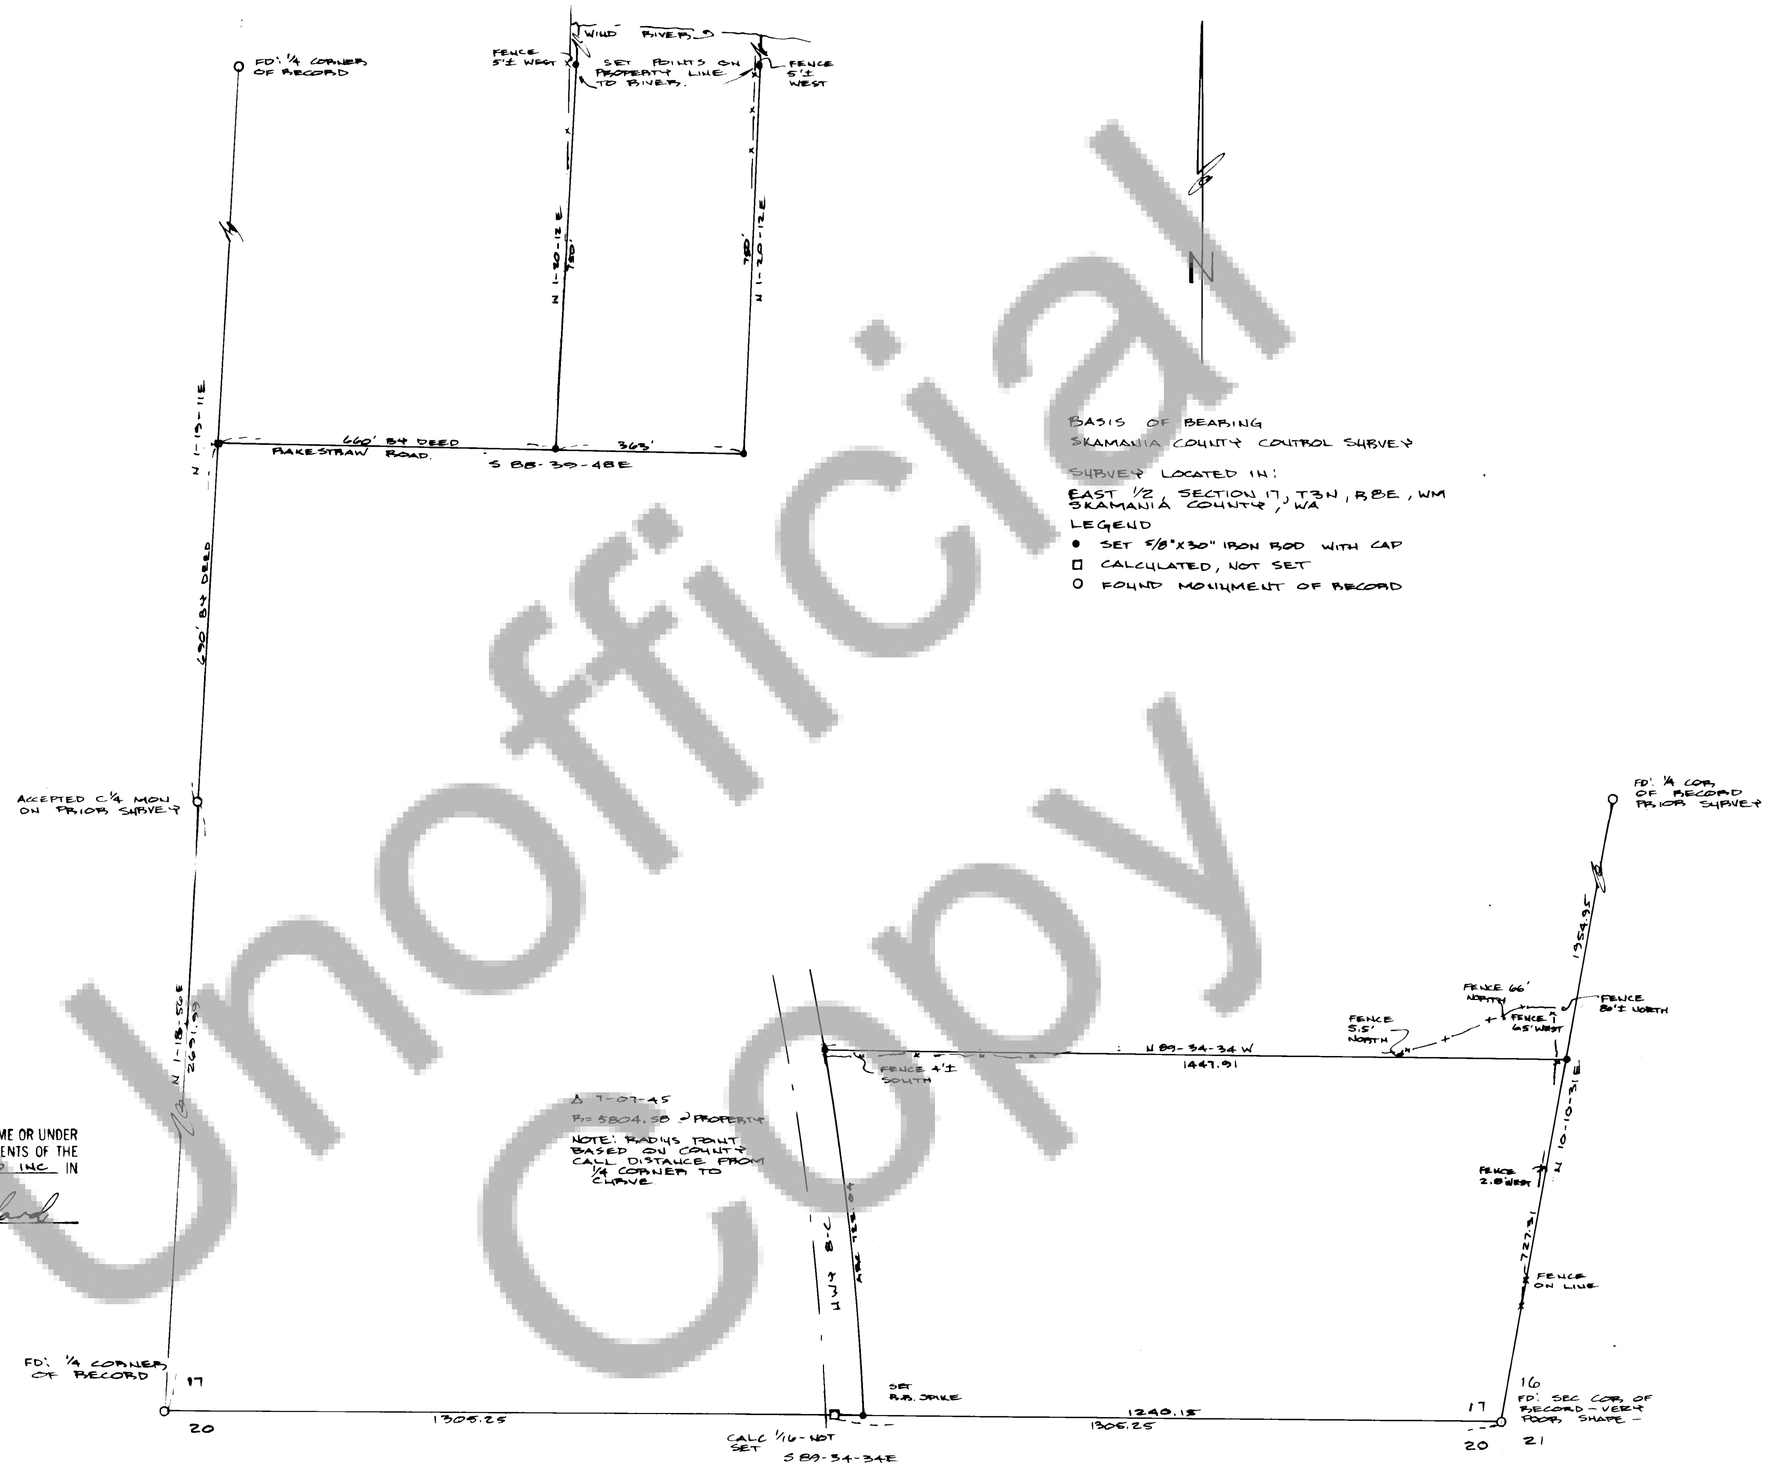

ROY O. GAYLORD
STATE OF WASHINGTON
REGISTERED
PROFESSIONAL LAND SURVEYOR

SURVEYOR'S CERTIFICATE

THIS MAP CORRECTLY REPRESENTS A SURVEY MADE BY ME OR UNDER MY DIRECTION IN CONFORMANCE WITH THE REQUIREMENTS OF THE SURVEY RECORDING ACT AT THE REQUEST OF WKO INC IN DECEMBER, 19 80

(SIGNED AND SEALED) Roy O. Gaylord
CERTIFICATE NUMBER 18731

AUDITOR'S CERTIFICATE

FILED FOR RECORD THIS 9th DAY OF Jan
19 81 AT 1:00 P.M. IN BOOK 1 OF Surveys
AT PAGE 267 AT THE REQUEST OF Wilkens, Kaiser & Olsen
(SIGNED) E. Hurst
Chief Deputy County Auditor

SURVEY FOR
WILKENS, KAISER & OLSEN, INC
CARSON, WA.

TERRA SURVEYING
DATE: 1-5-1981
SCALE: 1" = 200'
PROJECT: 8053

Unofficial Copy