Book 2 Surveys Page 53

SURVEY OF A PORTION OF THE SOUTHWEST 1/4 OF THE SOUTHEAST 1/4 OF SEC. 23, T. 4 N. R. 7 E. WM.

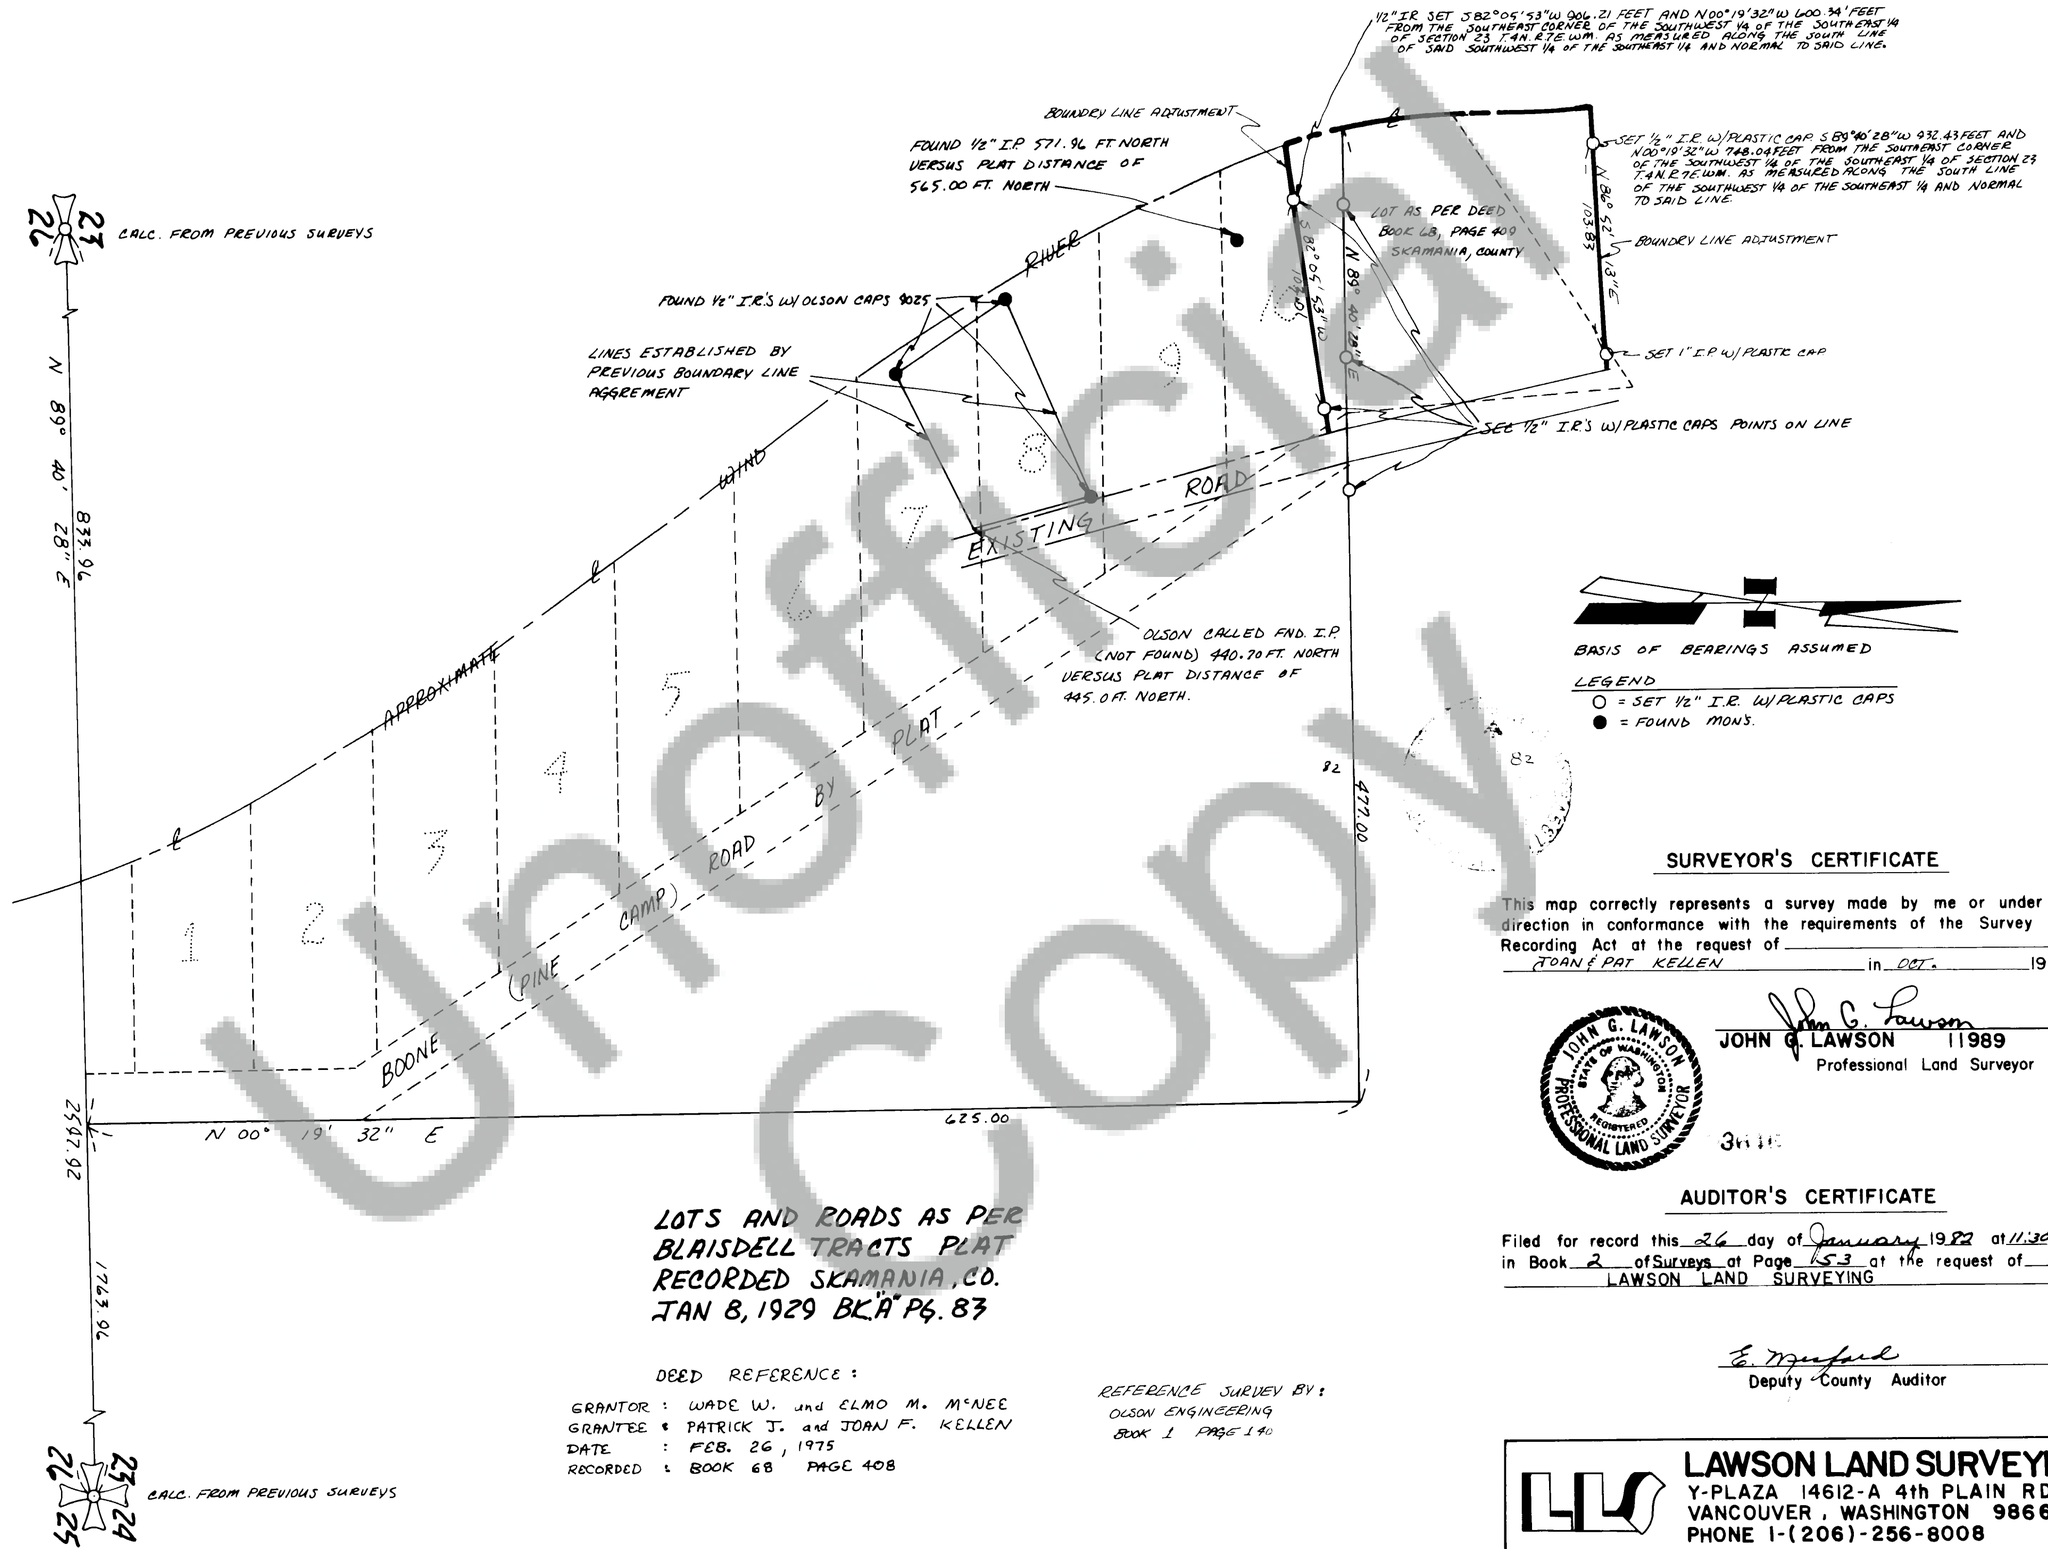

Unofficial Copy

LOTS AND ROADS AS PER BLAISDELL TRACTS PLAT RECORDED SKAMANIA, CO. JAN 8, 1929 BK "A" PG. 83

DEED REFERENCE:

GRANTOR : WADE W. and ELMO M. McNEE
GRANTEE : PATRICK J. and JOAN F. KELLEN
DATE : FEB. 26, 1975
RECORDED : BOOK 68 PAGE 408

REFERENCE SURVEY BY: OLSON ENGINEERING BOOK 1 PAGE 140

SURVEYOR'S CERTIFICATE

This map correctly represents a survey made by me or under my direction in conformance with the requirements of the Survey Recording Act at the request of JOAN & PAT KELLEN in OCT. 1981.

John G. Lawson

JOHN G. LAWSON 11989
Professional Land Surveyor

JOHN G. LAWSON STATE OF WASHINGTON REGISTERED PROFESSIONAL LAND SURVEYOR

AUDITOR'S CERTIFICATE

Filed for record this 26 day of January 1982 at 11:30 A.M. in Book 2 of Surveys at Page 53 at the request of LAWSON LAND SURVEYING

E. Mufford
Deputy County Auditor

LAWSON LAND SURVEYING
Y-PLAZA 14612-A 4th PLAIN RD.
VANCOUVER, WASHINGTON 98662
PHONE 1-(206)-256-8008

SCALE: 1" = 50' DRAWN BY: MAL JOB No. 77-81-230407
DATE: OCT. 8, 1981 CHECKED BY: SHEET 1 OF 1

KELLEN 77-81-230407

LLSD