RES 20-1808(9-77)

BOOK 4/9 PAGE 25

95285

LAND CORNER RECORD

SKAMANIA County

T 4 N R 9 E W.M.

Corner Code No. U-18

Segregated Surveys

Name WC TO SW 1/16

Corner No.

D.L.C., U.S., Tract, Mining Claim, Indian Allotment, Federal Reserve, Township

1. History of Corner Establishment and Subsequent Restoration:

N/A

2. Description of Witness Points:

N/A

3. Describe Monument, Accessories and Ancillary Data to Perpetuate this Corner Location. Diagram corner and indicate monument and reference to map of record. Surveyor's Field Book No. 6 Page No. 7 Date of work 12/82

SET A 2 1/2" x 30" ALUM. CAP WITH A 2 1/2" ALUM. CAP

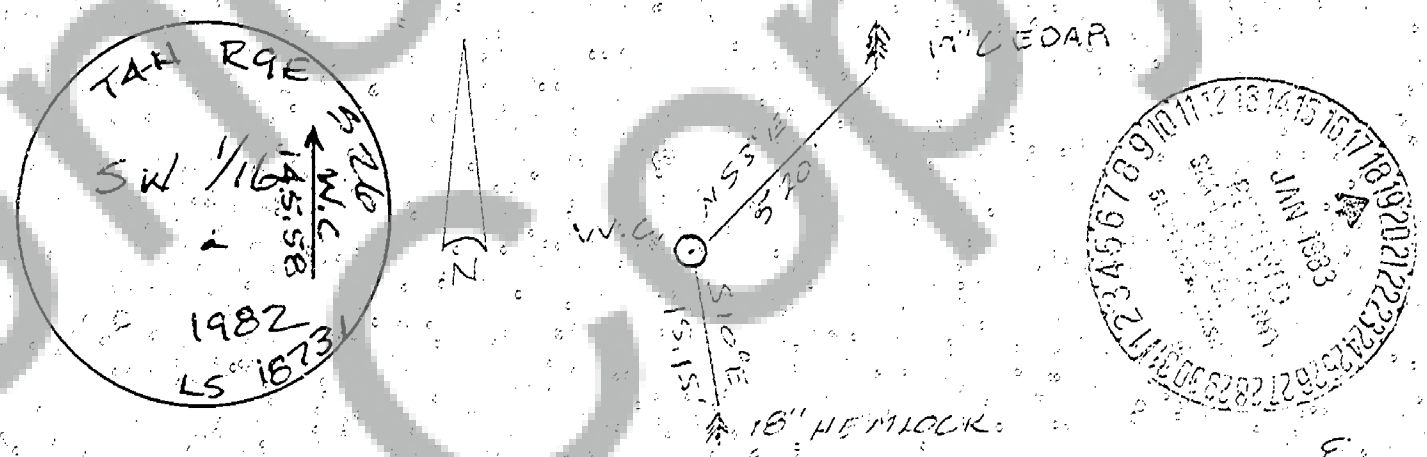

Well Established Corner Coordinates: Zone Y X

Order Accuracy Derived From

Map Reference Photo Ref. Date Location

SURVEYOR'S CERTIFICATE

This record correctly represents work performed by me or under my direction in conformity with the provisions of Chapter 58.09 RCW. 1-6-1983

18731
Certificate No.

95285

ROY O. GAYLORD
STATE OF WASHINGTON
REGISTERED
PROFESSIONAL LAND SURVEYOR

AUDITOR'S CERTIFICATE

Filed for record this 19th day of January 1983 at 10:40 A.M. In Book 4/9 of Monuments at page 25 at the request of Terra Surveying

Gary M Olson By B Babcock Dep
County Auditor

Form prescribed by Bureau of Surveys and Maps pursuant to the provisions of Section 5, (2), Chapter 50, Laws of 1973.

Unofficial Copy