100404

PAGE 2 OF 219

Surveys Page 219

Book 2

SURVEY

IN A PORTION OF
NORTH V2 NW 1/4 SECTION 1, T. 2N., R. 7E., W.M.,
SKAMANIA COUNTY, WASHINGTON

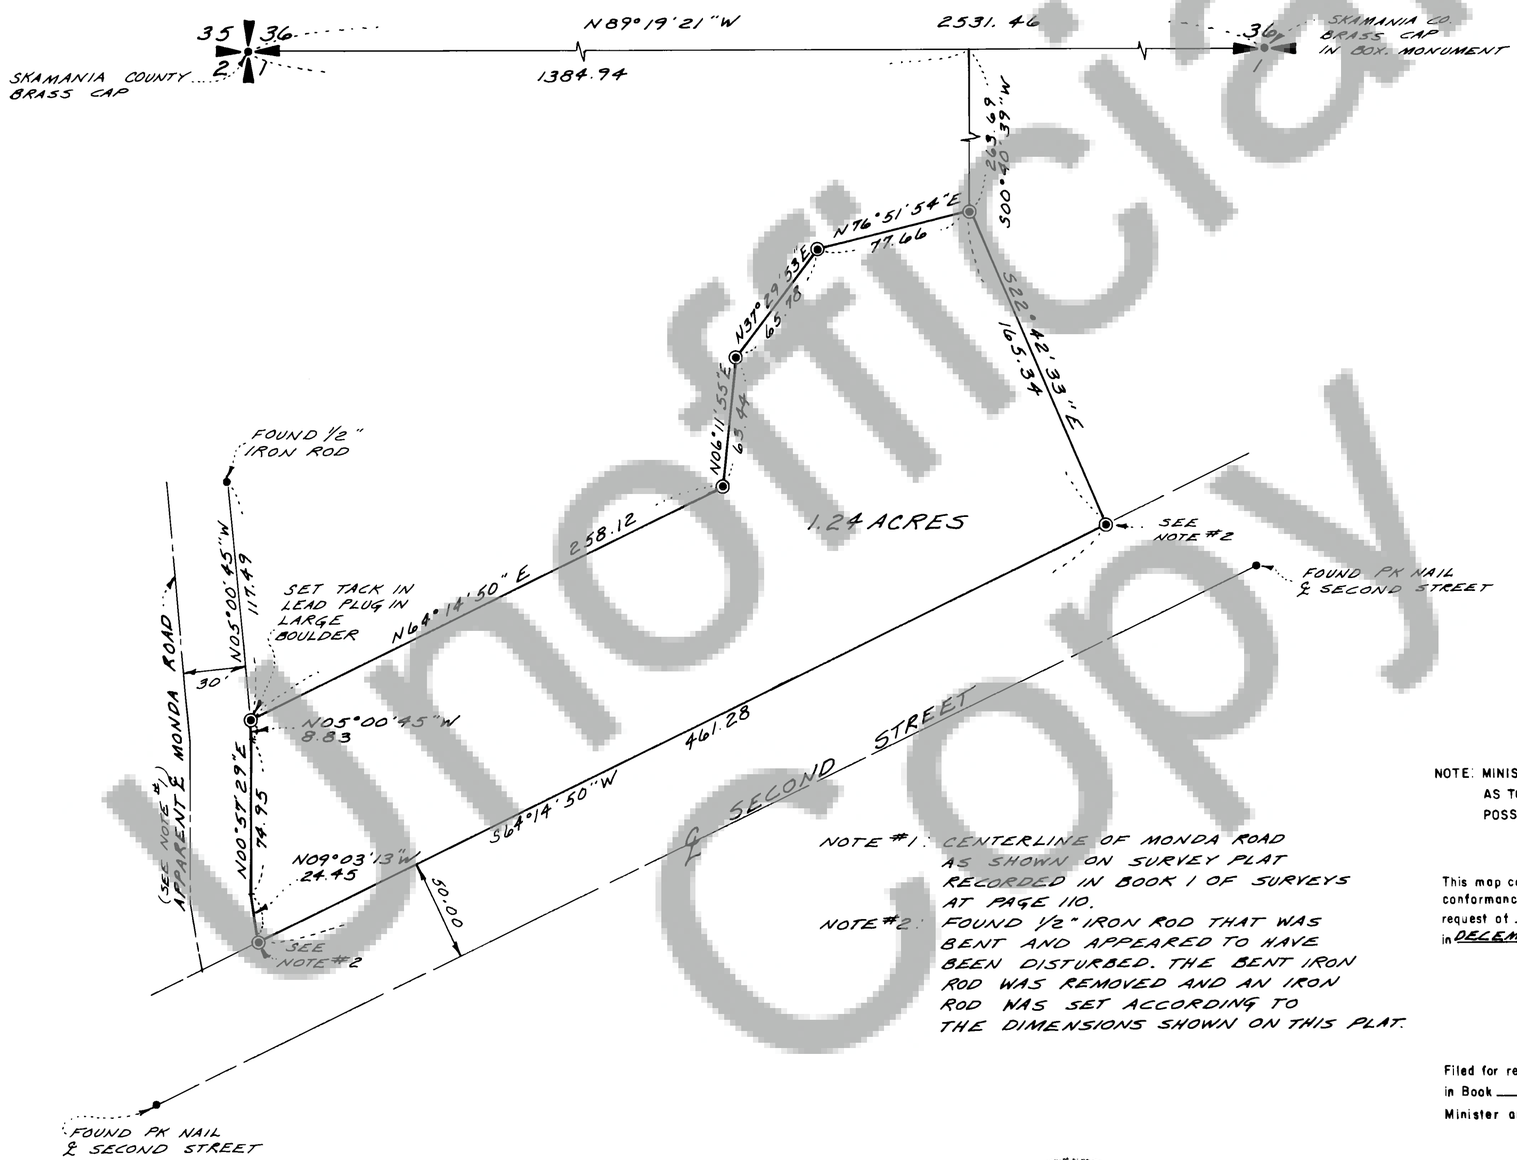

BASIS OF BEARING - SKAMANIA COUNTY CONTROL

SURVEY REFERENCE:
BOOK 1, PAGE 110

ROBERT W. GLAESER
STATE OF WASHINGTON
REGISTERED
PROFESSIONAL LAND SURVEYOR

NOTE #1: CENTERLINE OF MONDA ROAD AS SHOWN ON SURVEY PLAT RECORDED IN BOOK 1 OF SURVEYS AT PAGE 110.

NOTE #2: FOUND 1/2" IRON ROD THAT WAS BENT AND APPEARED TO HAVE BEEN DISTURBED. THE BENT IRON ROD WAS REMOVED AND AN IRON ROD WAS SET ACCORDING TO THE DIMENSIONS SHOWN ON THIS PLAT.

● INDICATES 5/8" IRON ROD WITH PLASTIC CAP SET

NOTE: MINISTER AND GLAESER SURVEYING, INC. MAKES NO WARRANTIES AS TO MATTERS OF UNWRITTEN TITLE SUCH AS ADVERSE POSSESSION, ACQUIESCENCE, ESTOPPEL, ETC.

SURVEYOR'S CERTIFICATE

This map correctly represents a survey made by me or under my direction in conformance with the requirements of the Survey Recording Act at the request of MRS. REHAL in DECEMBER 1983.

Robert W. Glaeser
ROBERT W. GLAESER-
PROFESSIONAL LAND
SURVEYOR-LS #15024

AUDITOR'S CERTIFICATE

Filed for record this 9 day of Dec 1985 at 9:00 A.M.
in Book 2 of Surveys at page 219 at the request of
Minister and Glaeser Surveying Inc.

Gary M. Olson
Deputy County Auditor

SCALE:	1" = 50'
JOB Nº	83-93
DATE:	2-6-84
CALC BY:	RWG
DRAWN BY:	RJH
CHECKED BY:	BCM
SHEET	1 OF 1

MINISTER-GLAESER
SURVEYING INC.
2515 EAST EVERGREEN BLVD.
VANCOUVER, WA. 98661
(206) 694-3313

Unofficial Copy