Book 2 Surveys Page 258

SURVEY IN PART SW 1/4 SECTION 36, T.3 NORTH, R.7 1/2 EAST, W.M.

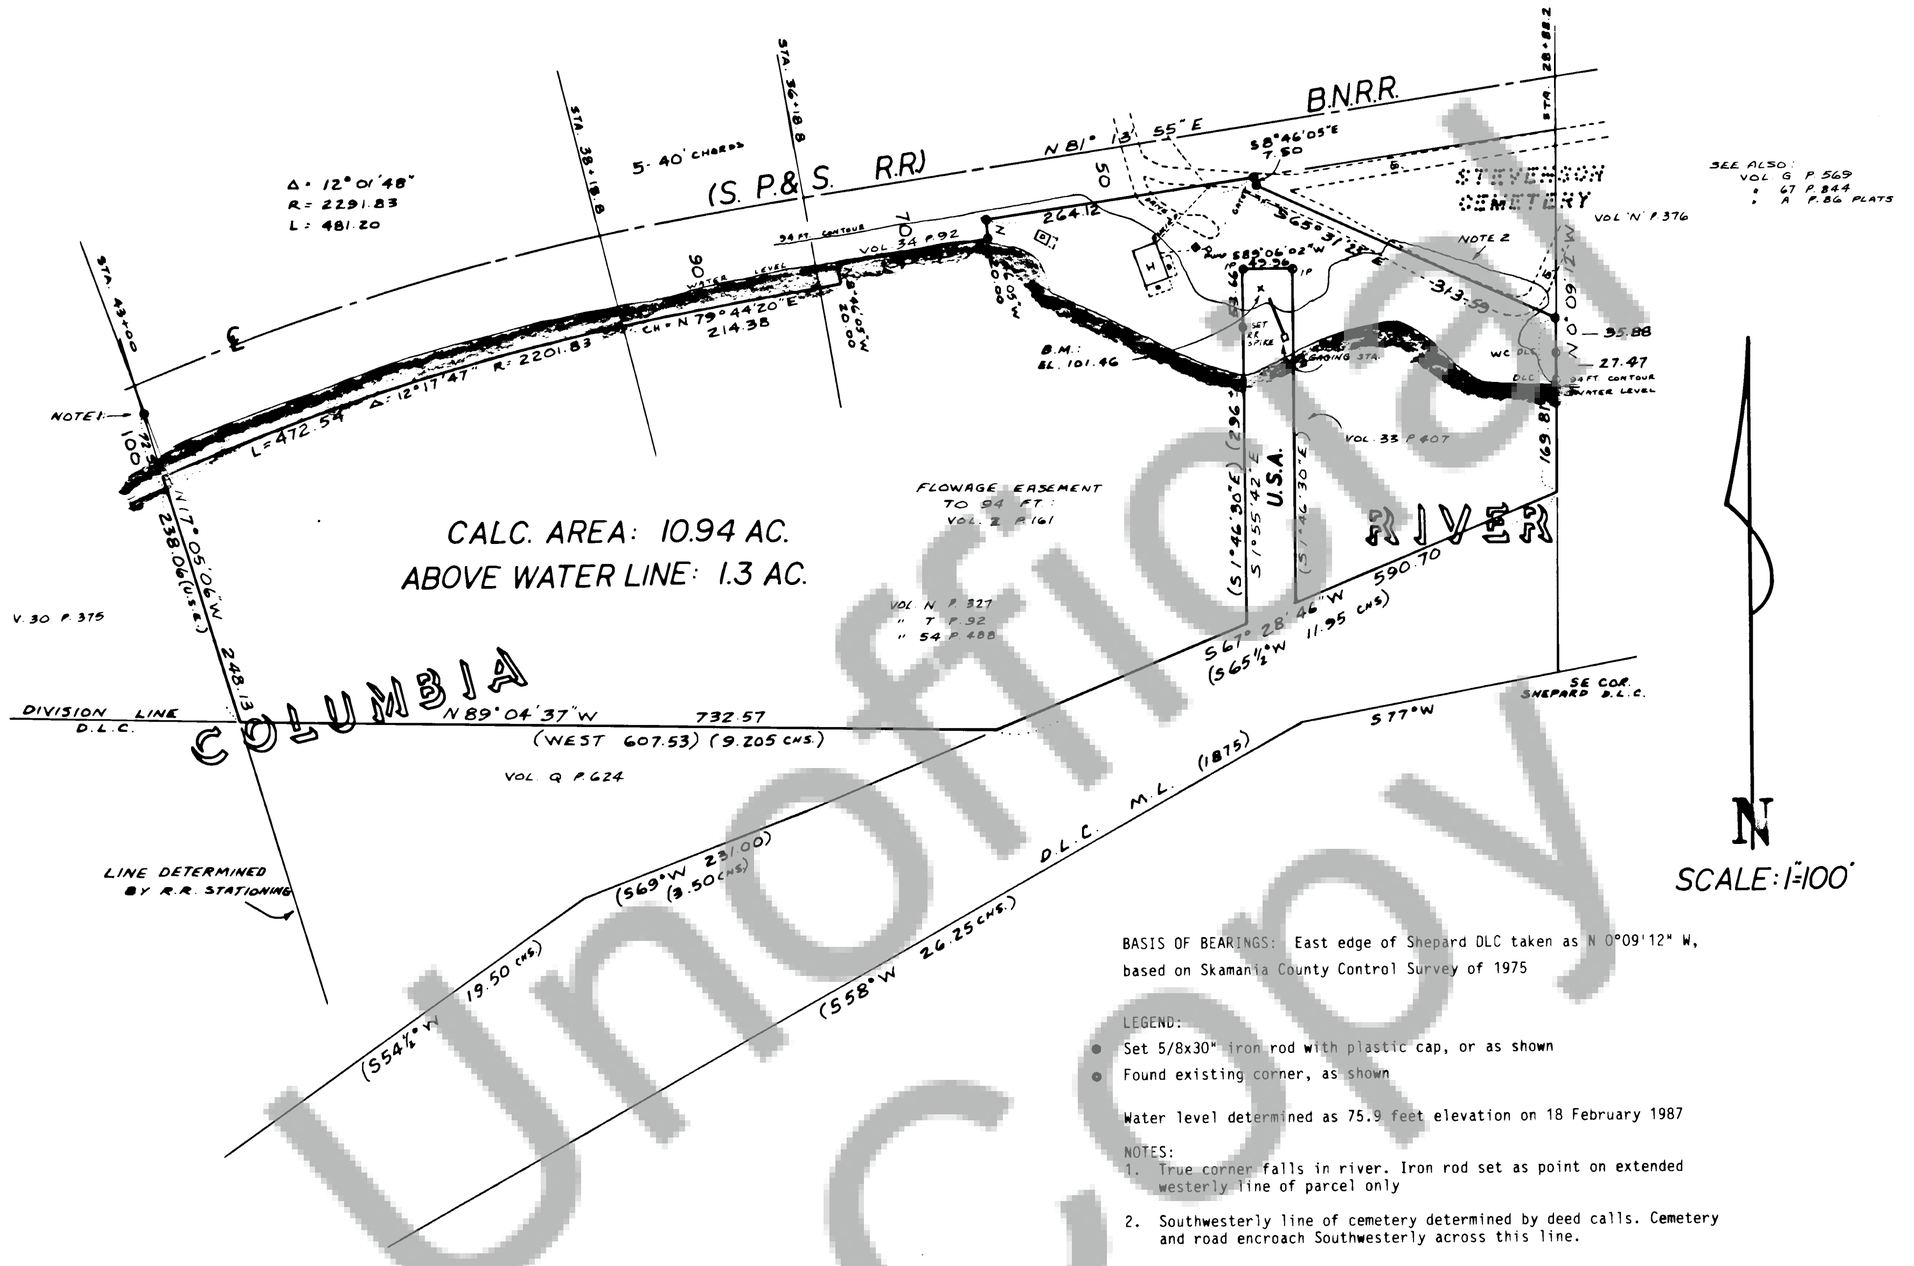

BASIS OF BEARINGS: East edge of Shepard DLC taken as N 0°09'12" W, based on Skamania County Control Survey of 1975

LEGEND:

● Set 5/8x30" iron rod with plastic cap, or as shown

◉ Found existing corner, as shown

Water level determined as 75.9 feet elevation on 18 February 1987

NOTES:

1. True corner falls in river. Iron rod set as point on extended westerly line of parcel only
2. Southwesterly line of cemetery determined by deed calls. Cemetery and road encroach Southwesterly across this line.

FILED FOR RECORD SKAMANIA COUNTY, WASH BY T.N. Trantow Mar 20 3 48 PM '87 J. Johnson AUDITOR GARY M. OLSON

TRANTOW SURVEYING makes no warranties as to matters of unwritten title

Registered
Indexed, Dir
Indirect
Filmed
Mailed

AUDITOR'S CERTIFICATE

Filed for record this 20th day of MARCH, 1987 at 3:48 PM in Book 2 of SURVEYS at Page 258 at the request of Trantow Surveying

Gary M. Olson
County Auditor J. Johnson, Dep.

SURVEYOR'S CERTIFICATE

This map correctly represents a survey made by me or under my direction in conformance with the requirements of the Survey Recording Act at the request of M.A. THOMPSON in January, 1987.

Terry N. Trantow
Terry N. Trantow RLS 15673

TERRY N. TRANTOW STATE OF WASHINGTON 15673 REGISTERED PROFESSIONAL LAND SURVEYOR

T. N. TRANTOW SURVEYING, P. L. S.
P. O. Box 287, Bingen, Washington 98605
(509) 493-3111

SURVEY FOR

M.A. THOMPSON, et ux

SKAMANIA CO., WASH.

Surveyed by D.P. T.T. Date 2-18-87 Scale 1"=100'
Drawn by T.T. Date 2-22-87 Sheet 1 of 1
Checked by JTN Date 2-27-87 Project No. 863/2

Unofficial Copy