104050

040

BOOK 2 PAGE 263

Surveys Page 263

Book 2

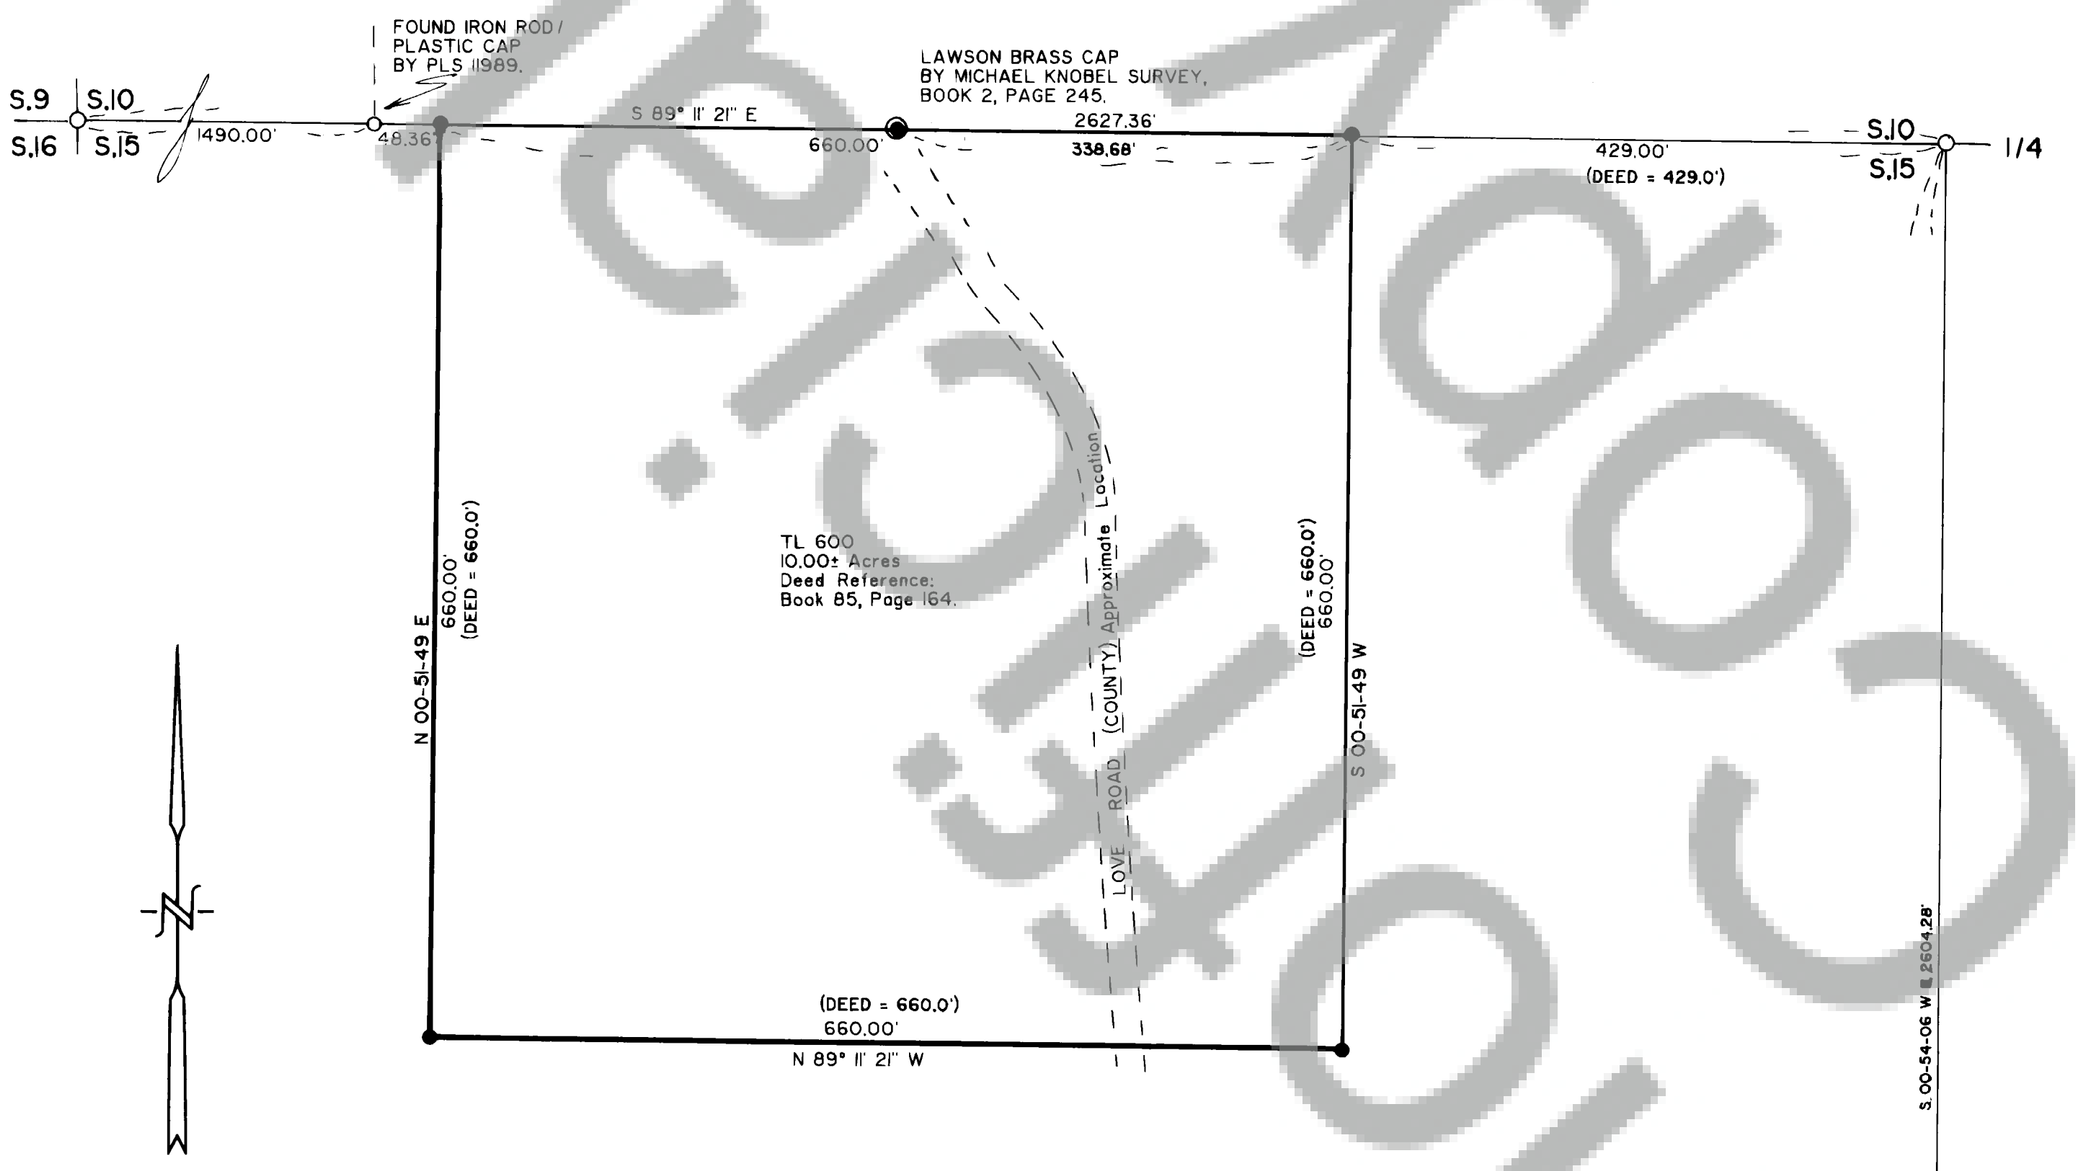

NARRATIVE

NO MAJOR DISCREPANCIES WERE FOUND.

LOCATION OF SURVEY:

A PART OF THE NE¼ OF THE NW¼ OF SECTION 15, TOWNSHIP 3 NORTH, RANGE 10 EAST, W.M.

BASIS OF BEARING:

TERRA # 8402

REFERENCES:

TERRA # 8402
PLS 11989, BOOK 1, PAGE 270, AND BOOK 2, PAGE 245, SKAMANIA COUNTY.
SKAMANIA COUNTY ROAD PROJECT MAP, 74-21.

LEGEND:

- ○ FOUND MONUMENT OF RECORD
- ● SET 5/8" X 30" IRON ROD W/ CAP
- □ CALCULATED, NOT FOUND OR SET
- ▬ BLAZED AND PAINTED PROPERTY LINE

SURVEYOR'S CERTIFICATE

THIS MAP CORRECTLY REPRESENTS A SURVEY MADE BY ME OR UNDER MY DIRECTION IN CONFORMANCE WITH THE REQUIREMENTS OF THE SURVEY RECORDING ACT AT THE REQUEST OF VERNON ELLSON IN SEPTEMBER 1987.

Roy O. Gayland

PLS 18731

ROY O. GAYLAND

SURVEY
for
VERNON ELLSON

UNDERWOOD, WASHINGTON

AUDITOR'S CERTIFICATE

FILED FOR RECORD THIS 19 DAY OF Oct.
1987 AT 4:15 M. IN BOOK 2 OF Surveys
AT PAGE 263 AT THE REQUEST OF Terra.
Harry M Olson
AUDITOR

TERRA SURVEYING

DATE: SEPTEMBER, 1987
SCALE: 1" = 100'
PROJECT: 8737

P.O. BOX 617
HOOD RIVER, OR. 97031

PHONE: (503) 386-4531

Skamania County