Surveys Page 268 Book 2

104190
FILED FOR RECORD
AT REQUEST OF
BY ROBERT GLAESER
Nov 2 11 05 AM '87
A. Nua, Dep
AUDITOR
GARY M. ...

SURVEY

OF LOT 13 OF
WOODARD MARINA ESTATES
BOOK A OF PLATS PAGES 114 & 115
IN SECTION 34, T.2N., R.6E., W.M.,
SKAMANIA COUNTY, WASHINGTON

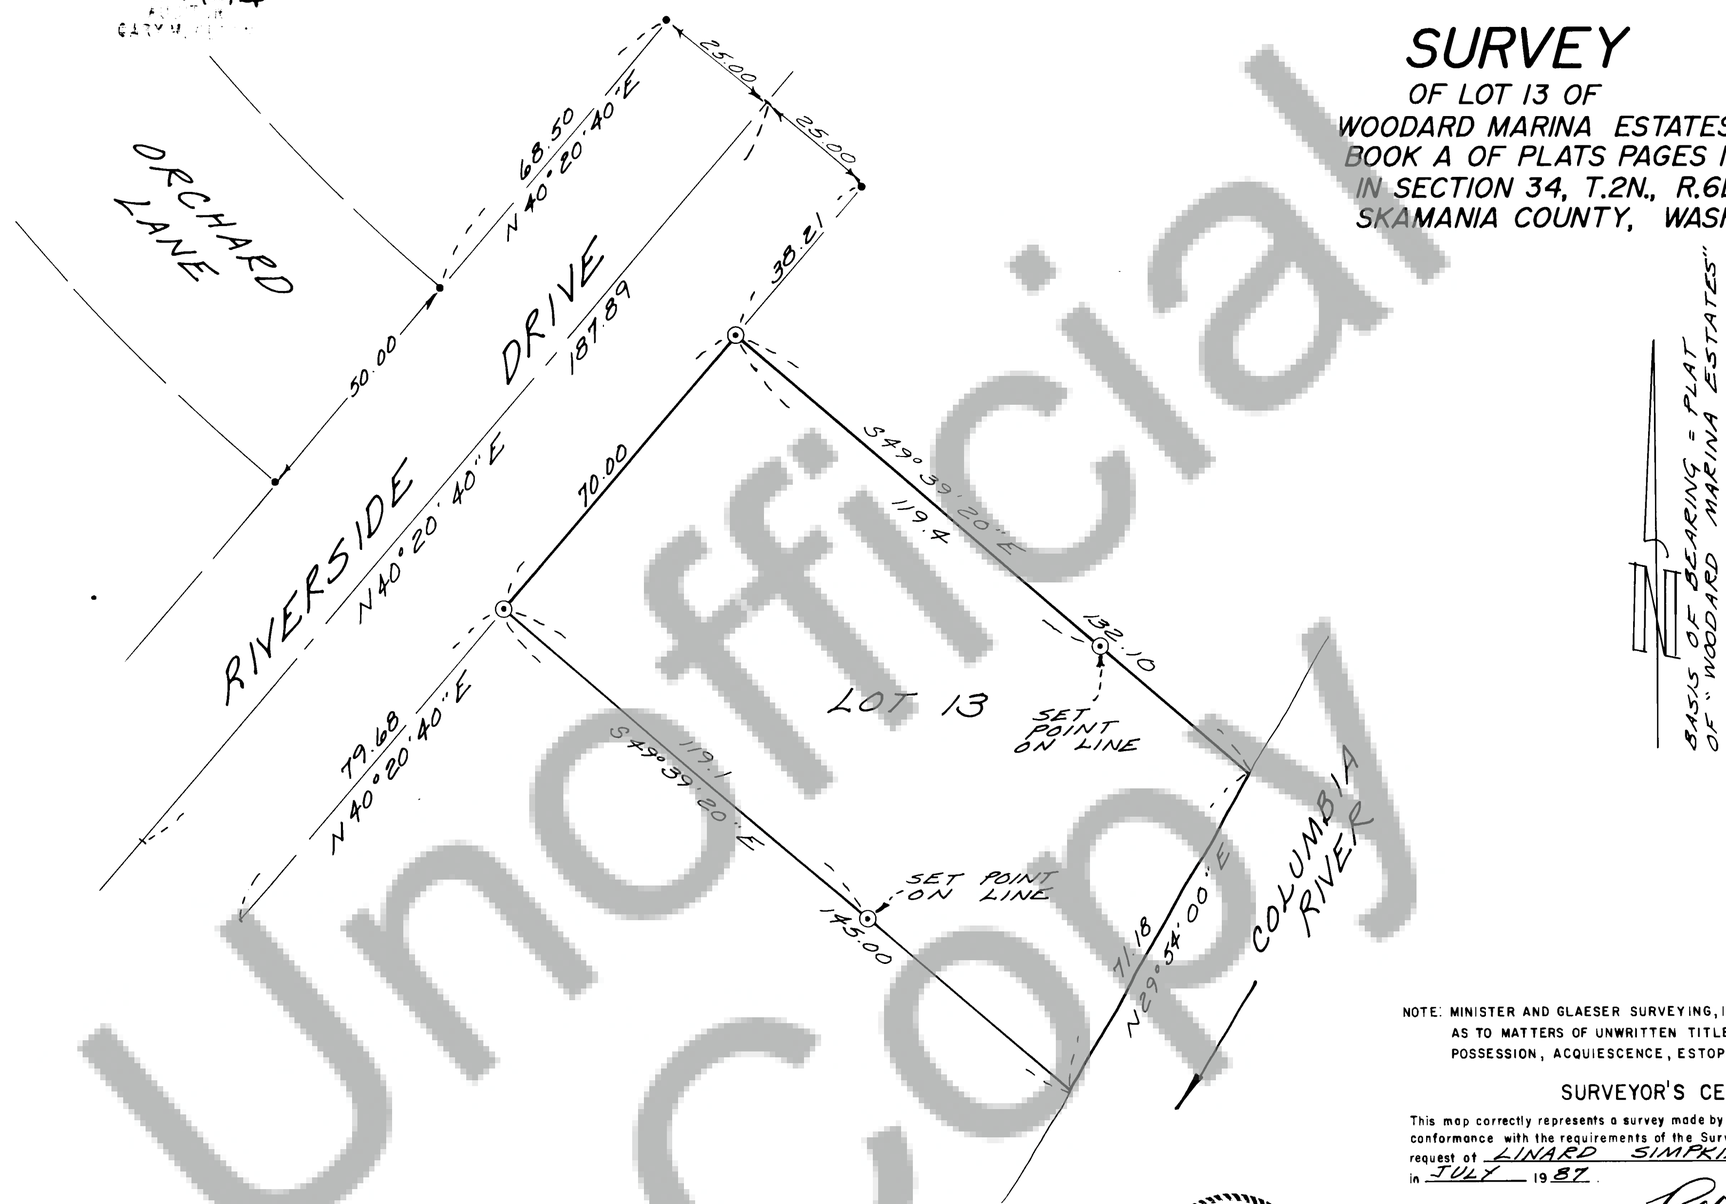

Unofficial Copy

⊙ INDICATES 1/2" IRON ROD WITH PLASTIC CAP

• INDICATES 5/8" IRON ROD FOUND.

SURVEY REFERENCE:
PLAT OF "WOODARD MARINA ESTATES" (A-114 & 115)

NOTE: MINISTER AND GLAESER SURVEYING, INC. MAKES NO WARRANTIES AS TO MATTERS OF UNWRITTEN TITLE SUCH AS ADVERSE POSSESSION, ACQUIESCENCE, ESTOPPEL, ETC.

SURVEYOR'S CERTIFICATE

This map correctly represents a survey made by me or under my direction in conformance with the requirements of the Survey Recording Act at the request of LINARD SIMPKINS in JULY 1987.

ROBERT W. GLAESER,
PROFESSIONAL LAND SURVEYOR, LS # 15024

AUDITOR'S CERTIFICATE

Filed for record this SECOND day of NOVEMBER 19 87 at 11:05 A.M. in Book 2 of SURVEYS at page 268 at the request of Minister and Glaeser Surveying, Inc.

A M Olson by A. Nua
Deputy County Auditor

SCALE: 1" = 20'	MINISTER-GLAESER SURVEYING INC.
JOB Nº 87-76	2515 EAST EVERGREEN BLVD.
DATE: 7-13-87	VANCOUVER, WA. 98661
CALC BY: RWG	(206) 694-3313
DRAWN BY: RGH	
CHECKED BY: BCM	
SHEET 1 OF 1	

BRUNING 40-5283