FILED FOR RECORD
SKAMANIA COUNTY, WASH
BY LAWSON SURVEYING
Mar 20 2 28 PM '89
A. Deus, Dep.
GARY [illegible]

Book 3 Page 7 Surveys

SURVEY of a LINE

IN GOV'T LOT 1 OF SEC. 34, T 2 N, R 6 E, W.M.

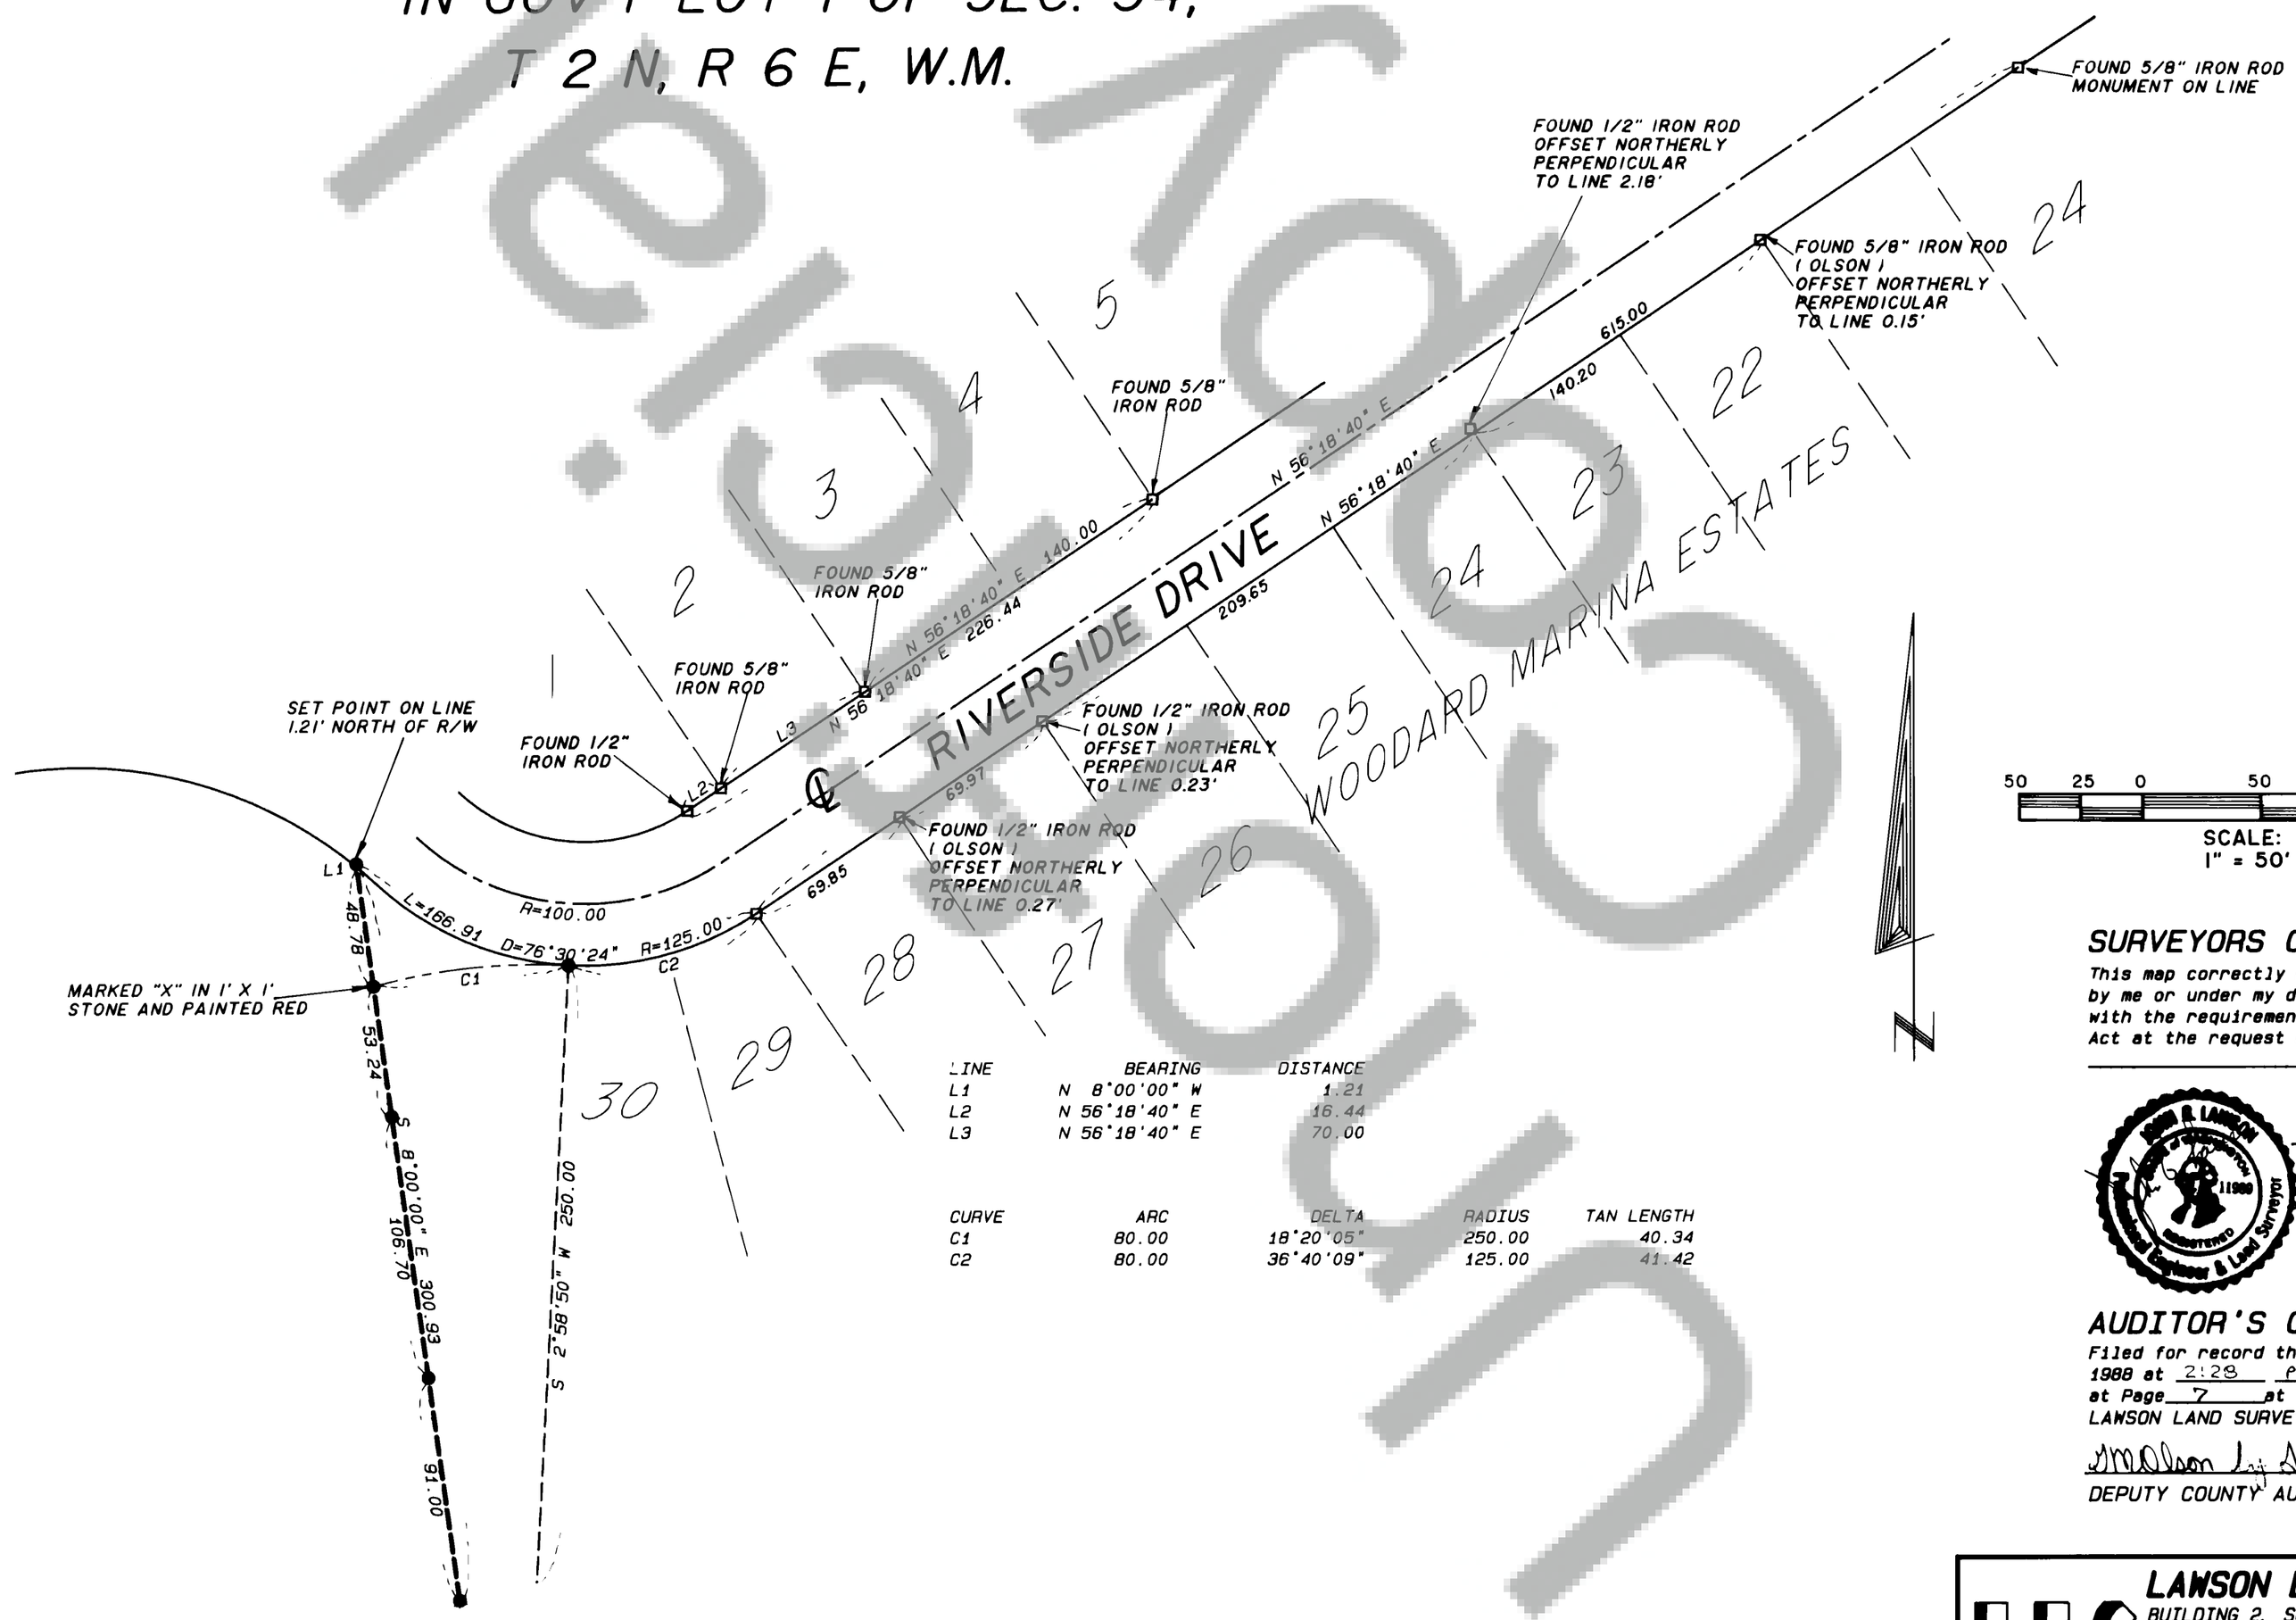

LINE	BEARING	DISTANCE
L1	N 8°00'00" W	1.21
L2	N 56°18'40" E	16.44
L3	N 56°18'40" E	70.00

CURVE	ARC	DELTA	RADIUS	TAN LENGTH
C1	80.00	18°20'05"	250.00	40.34
C2	80.00	36°40'09"	125.00	41.42

50 25 0 50 100 150

SCALE:
1" = 50'

SURVEYORS CERTIFICATE

This map correctly represents a survey made by me or under my direction in conformance with the requirements of the Survey Recording Act at the request of KEN CLAXTON in JULY 1988

JOHN G. LAWSON
PLS 11989

AUDITOR'S CERTIFICATE

Filed for record this 20TH day of MARCH 1988 at 2:28 P.M in BOOK of SURVEYS at Page 7 at the request of LAWSON LAND SURVEYING

DEPUTY COUNTY AUDITOR

LEGEND

- ● SET 1/2 inch iron rod
- □ FOUND monument

SURVEY REFERENCE

1. WOODARD MARINA ESTATES, BK B, PG 114
2. BK 1, PG 220, OLSON ENGINEERING

DEED REFERENCE

GRANTOR: JAL PROPERTIES, A PARTNERSHIP
GRANTEE: VIVIAN RUTH DODGE
DATED: JUNE 19, 1987 AUDITOR'S NO. SK-14518/ES-491

LAWSON LAND SURVEYING
BUILDING 2, SUITE 280
11800 N.E. 95th STREET
VANCOUVER, WASH. 98682
PHONE (206) 256-8008

SCALE: HORIZ. 1" = 50' JOB NO. 60-87-340206
DATE: JULY 1988 SHEET 1 of 1

CLAXTON 60-82

CLAXTON 60-82