108825

108825

Surveys Page 29 Book 3

A SURVEY OF A PORTION OF THE SOUTHWEST QUARTER OF THE SOUTHWEST QUARTER OF SECTION 30, Twp. 2 N, Rge. 5 E. W.M.

SKAMANIA COUNTY, WASHINGTON

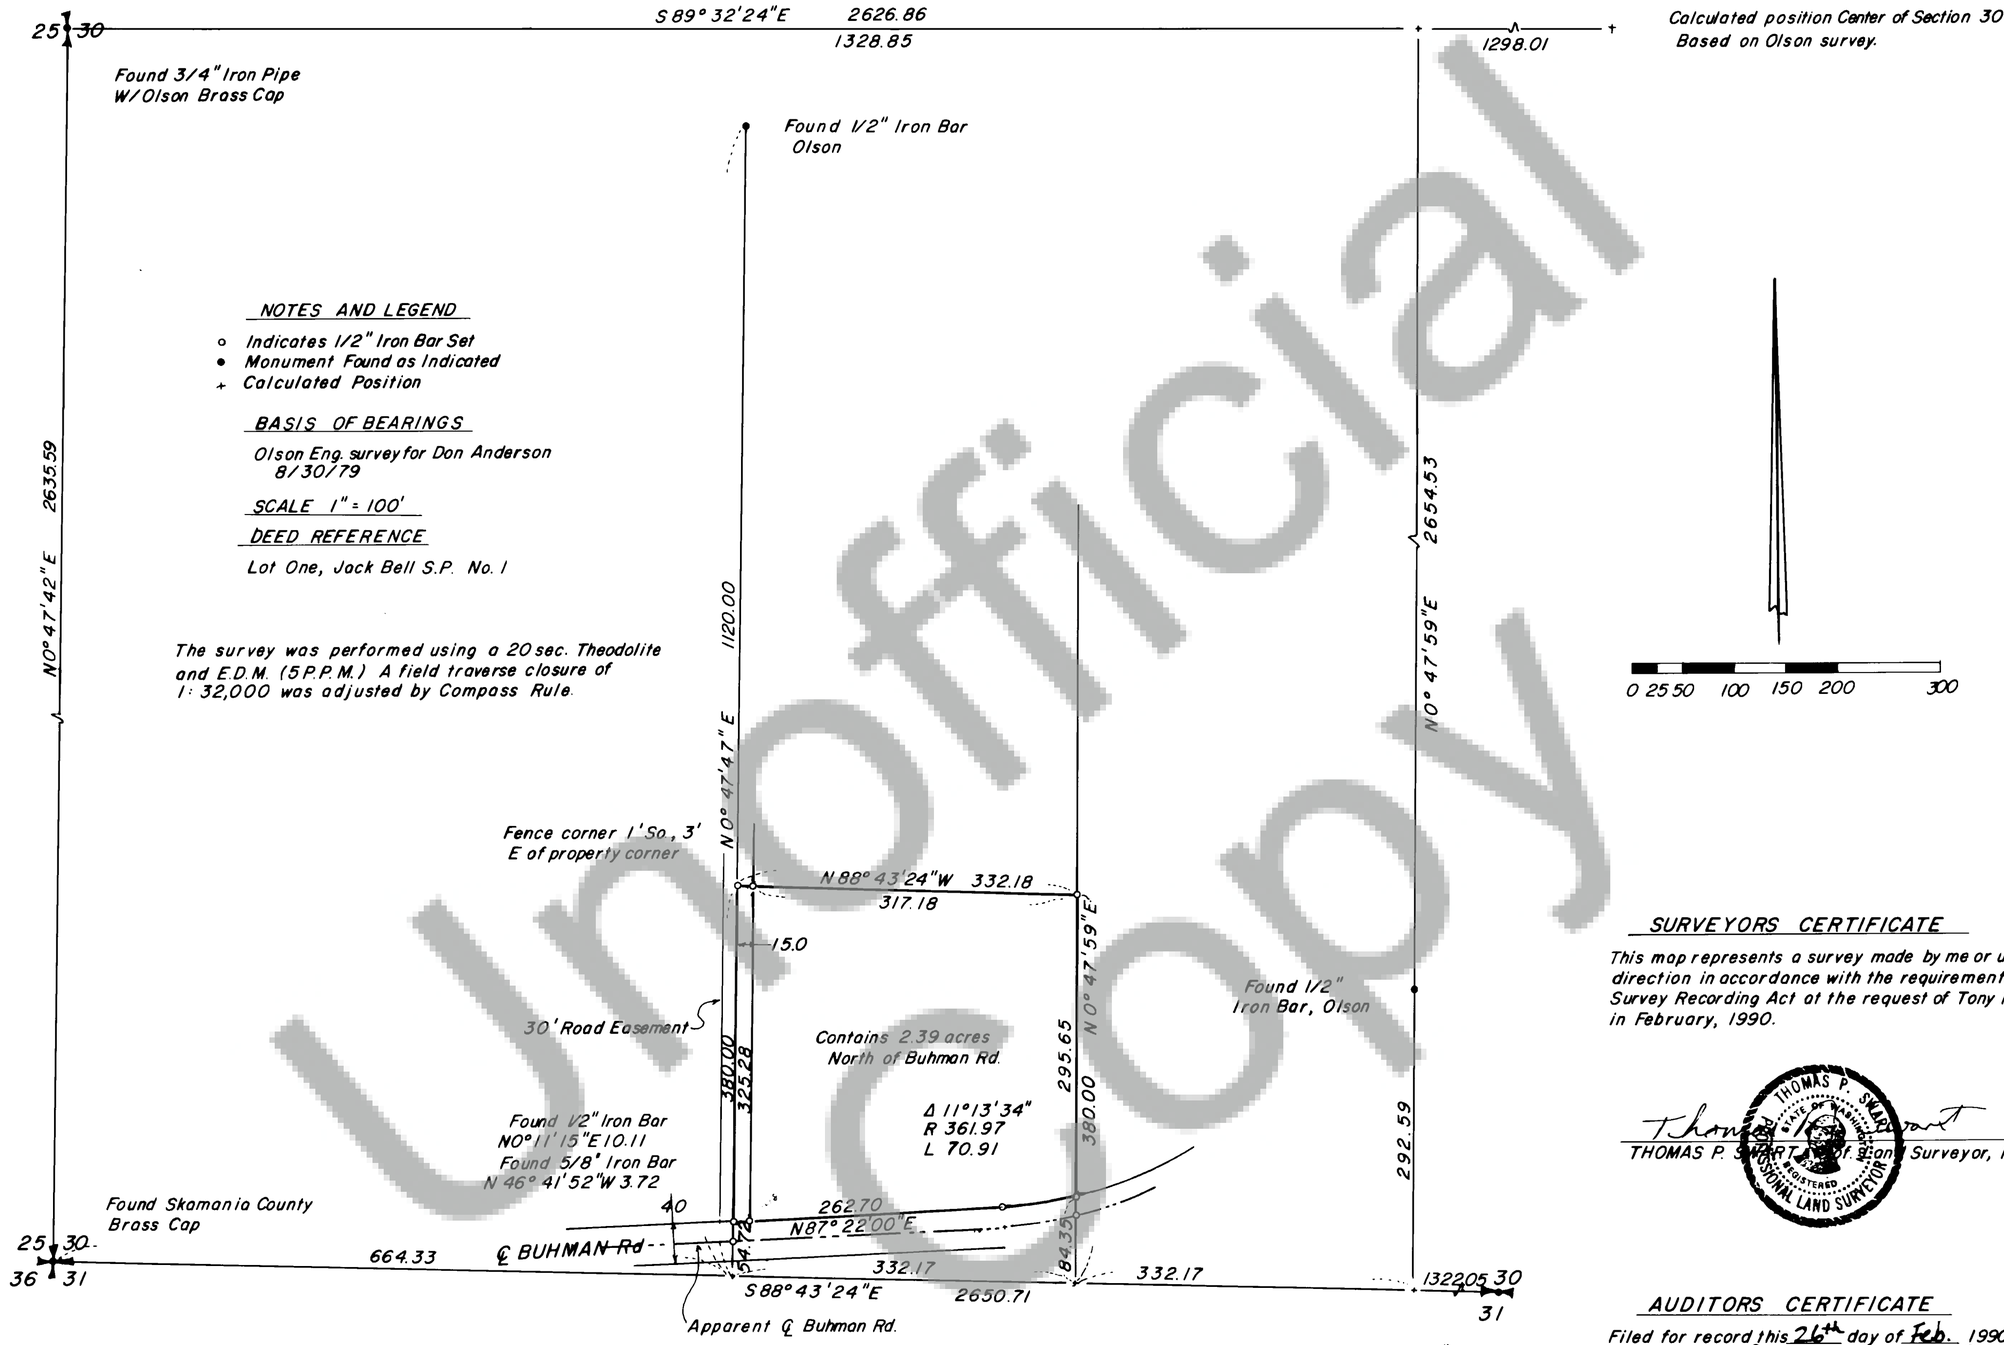

Calculated position Center of Section 30 Based on Olson survey.

NOTES AND LEGEND

- ○ Indicates 1/2" Iron Bar Set
- ● Monument Found as Indicated
- \+ Calculated Position

BASIS OF BEARINGS

Olson Eng. survey for Don Anderson 8/30/79

SCALE 1" = 100'

DEED REFERENCE

Lot One, Jack Bell S.P. No. 1

The survey was performed using a 20 sec. Theodolite and E.D.M. (5 P.P.M.) A field traverse closure of 1: 32,000 was adjusted by Compass Rule.

SURVEYORS CERTIFICATE

This map represents a survey made by me or under my direction in accordance with the requirements of the Survey Recording Act at the request of Tony Peres in February, 1990.

Thomas P. Swart

THOMAS P. SWART, Registered Land Surveyor, No. 16929

AUDITORS CERTIFICATE

Filed for record this 26th day of Feb. 1990, at 3:39 P M. in Book 3 of Surveys at Page 29 at the request of Thomas P. Swart.

Peggy B. Lowney

DEPUTY COUNTY AUDITOR

SWART LAND SURVEYING
(206) 694-2186

2-5-30-3

Unofficial Copy