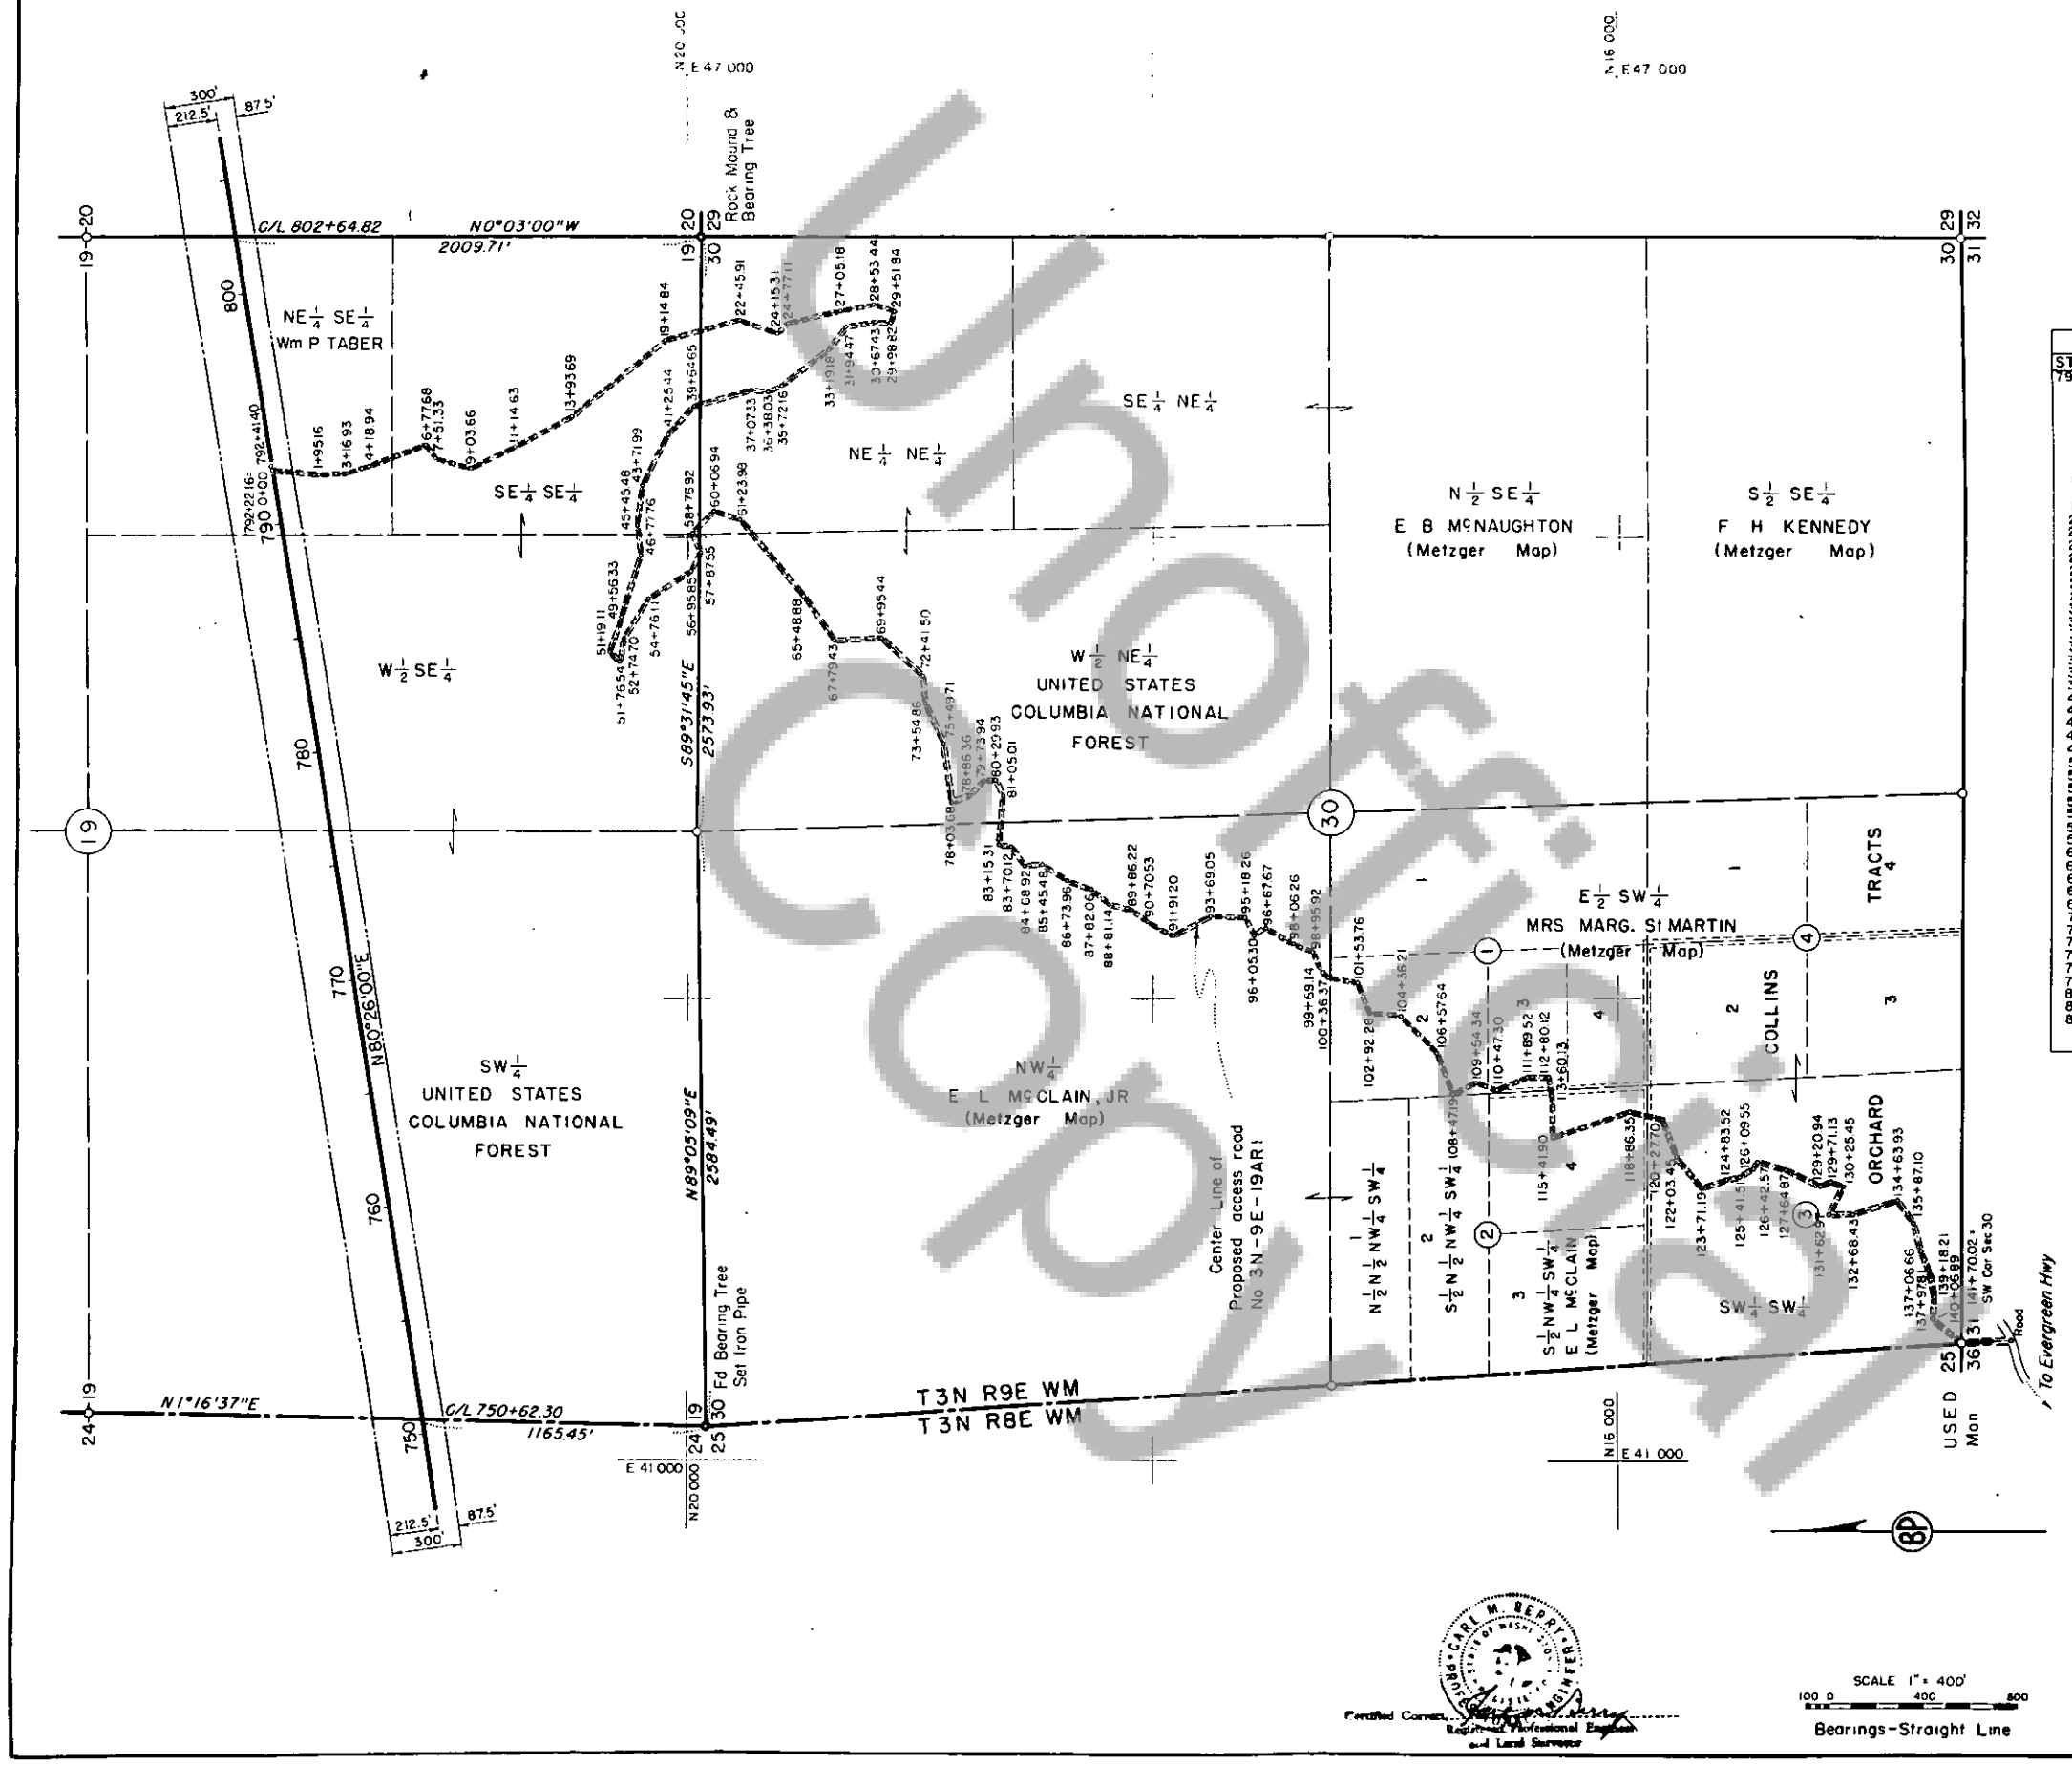

TRAVERSE TABLE					
STATION	DIST	BEARING	STATION	DIST	BEARING
792+22.16±			83+70.12	98.80	S53°21'00"W
0+00.00	195.16	S11°09'00"W	84+68.92	76.56	S 3°51'00"E
1+95.16	121.77	S 3°26'00"E	85+45.48	128.48	S33°14'00"W
3+16.93	102.01	S18°18'00"E	86+73.96	108.10	S20°18'00"W
4+18.94	258.74	S19°43'00"E	87+82.06	99.08	S39°56'00"W
6+77.68	73.65	S53°34'00"W	88+81.14	105.08	S15°19'00"W
7+51.33	152.33	S13°11'00"W	89+86.22	84.31	S33°52'00"W
9+03.66	210.97	S24°14'00"E	90+70.53	120.67	S29°11'00"W
11+14.63	279.06	S28°21'00"E	91+91.20	177.85	S26°34'00"E
13+93.69	521.15	S39°07'00"E	93+69.05	149.21	S 1°20'00"W
19+14.84	331.07	S15°02'00"E	95+18.26	87.04	S63°00'00"W
22+45.91	169.40	S19°08'00"W	96+05.30	62.37	S29°20'00"E
24+15.31	61.80	S41°45'00"E	96+67.67	138.59	S30°54'00"W
24+77.11	228.07	S14°23'00"E	98+06.26	89.66	S19°15'00"W
27+05.18	148.26	S11°04'00"E	98+95.92	73.22	S66°27'00"W
28+53.44	98.40	S20°47'00"W	99+69.14	67.23	S40°38'00"W
29+51.84	46.98	N67°51'00"W	100+36.37	117.39	S15°11'00"W
29+98.82	68.61	N 1°31'00"E	101+53.76	138.52	S68°49'00"W
30+67.43	127.04	N10°22'00"W	102+92.28	143.93	S 4°51'00"W
31+94.47	124.71	N52°50'00"W	104+36.21	221.43	S46°10'00"W
33+19.18	252.98	N37°11'00"W	106+57.64	189.55	S69°14'00"W
35+72.16	65.87	N23°44'00"W	108+47.19	107.15	S25°26'00"E
36+38.03	69.30	N 4°06'00"E	109+54.34	92.96	S20°09'00"W
37+07.33	257.32	N15°44'00"W	110+47.30	142.22	S24°35'00"E
39+64.65	160.79	N48°33'00"W	111+89.52	90.60	S 0°55'00"W
41+25.44	246.55	N63°37'00"W	112+80.12	80.01	S79°08'00"W
43+71.99	173.49	N81°13'00"W	113+60.13	181.77	S87°42'00"W
45+45.48	132.28	S82°48'00"W	115+41.90	344.45	S18°06'00"E
46+77.76	278.57	N71°50'00"W	118+86.35	141.35	S12°19'00"W
49+56.33	162.78	N71°17'00"W	120+27.70	175.75	S71°39'00"W
51+19.11	57.43	S39°39'00"W	122+03.45	167.74	S49°26'00"W
51+76.54	98.16	S76°28'00"E	123+71.19	112.33	S20°04'00"E
52+74.70	201.41	S60°20'00"E	124+83.52	57.99	S10°44'00"E
54+76.11	219.74	S31°40'00"E	125+41.51	68.04	S28°10'00"E
56+95.85	91.70	S63°00'00"E	126+09.55	33.02	S55°43'00"E
57+87.55	89.37	N70°08'00"E	126+42.57	122.30	S14°48'00"W
58+76.92	130.02	S47°09'00"E	127+64.87	156.07	S25°36'00"W
60+06.94	117.04	S18°46'00"W	129+20.94	50.19	S19°07'00"E
61+23.98	424.90	S50°40'00"W	129+71.13	54.32	S20°34'00"W
65+48.88	230.55	S57°45'00"W	130+25.45	137.52	N65°27'00"W
67+79.43	216.01	S 4°07'00"E	131+62.97	105.46	S 1°14'00"E
69+95.44	245.86	S43°29'00"W	132+68.43	195.50	S17°56'00"E
72+41.30	113.56	S84°20'00"W	134+63.93	123.17	S56°08'00"W
73+54.86	194.85	S67°09'00"W	135+87.10	119.56	S72°36'00"W
75+49.71	253.97	S81°28'00"W	137+06.66	91.15	S68°09'00"W
78+03.68	82.68	S18°30'00"E	137+97.81	120.40	S81°08'00"W
78+86.36	87.58	S48°30'00"E	139+18.21	88.68	N87°44'00"W
79+73.94	55.99	S 3°19'00"E	140+06.89	163.13	S40°24'00"W
80+29.93	75.08	S68°01'00"W	141+70.02		
81+05.01	210.30	N84°15'00"W	SW Cor Sec 30	207.37	S 3°15'00"E
83+15.31	54.81	S15°29'00"W	Road		

No	REVISION	By	Date	Approved
1	ADDED NAME NAT. FOR & ORCHARD DIVIDED SW¼ - ADDED RDS	JBM	8-25-40	

UNITED STATES DEPARTMENT OF THE INTERIOR
THE BONNEVILLE PROJECT

BONNEVILLE-COULEE LINE

SECTION "C"

SEC 19 & 30 T3N R9E WM

ACCESS ROAD NO 3N-9E-19AR1

MILE 15 FROM BONNEVILLE

SKAMANIA COUNTY WASHINGTON

IN SHEETS SHEET No AR-C-1

Submitted D R Wright
Recommended Lou B Campbell
Approved Ron E Carey
Approved F A Banks

Designed by
Drawn by R J B
Traced by J P M
Checked by W I K

Date 7-24-39

File No. PC15-JIA-340-C2

Certified Correct, Carl M. Berry, Registered Professional Engineer and Land Surveyor

Unofficial Copy