A 134

134

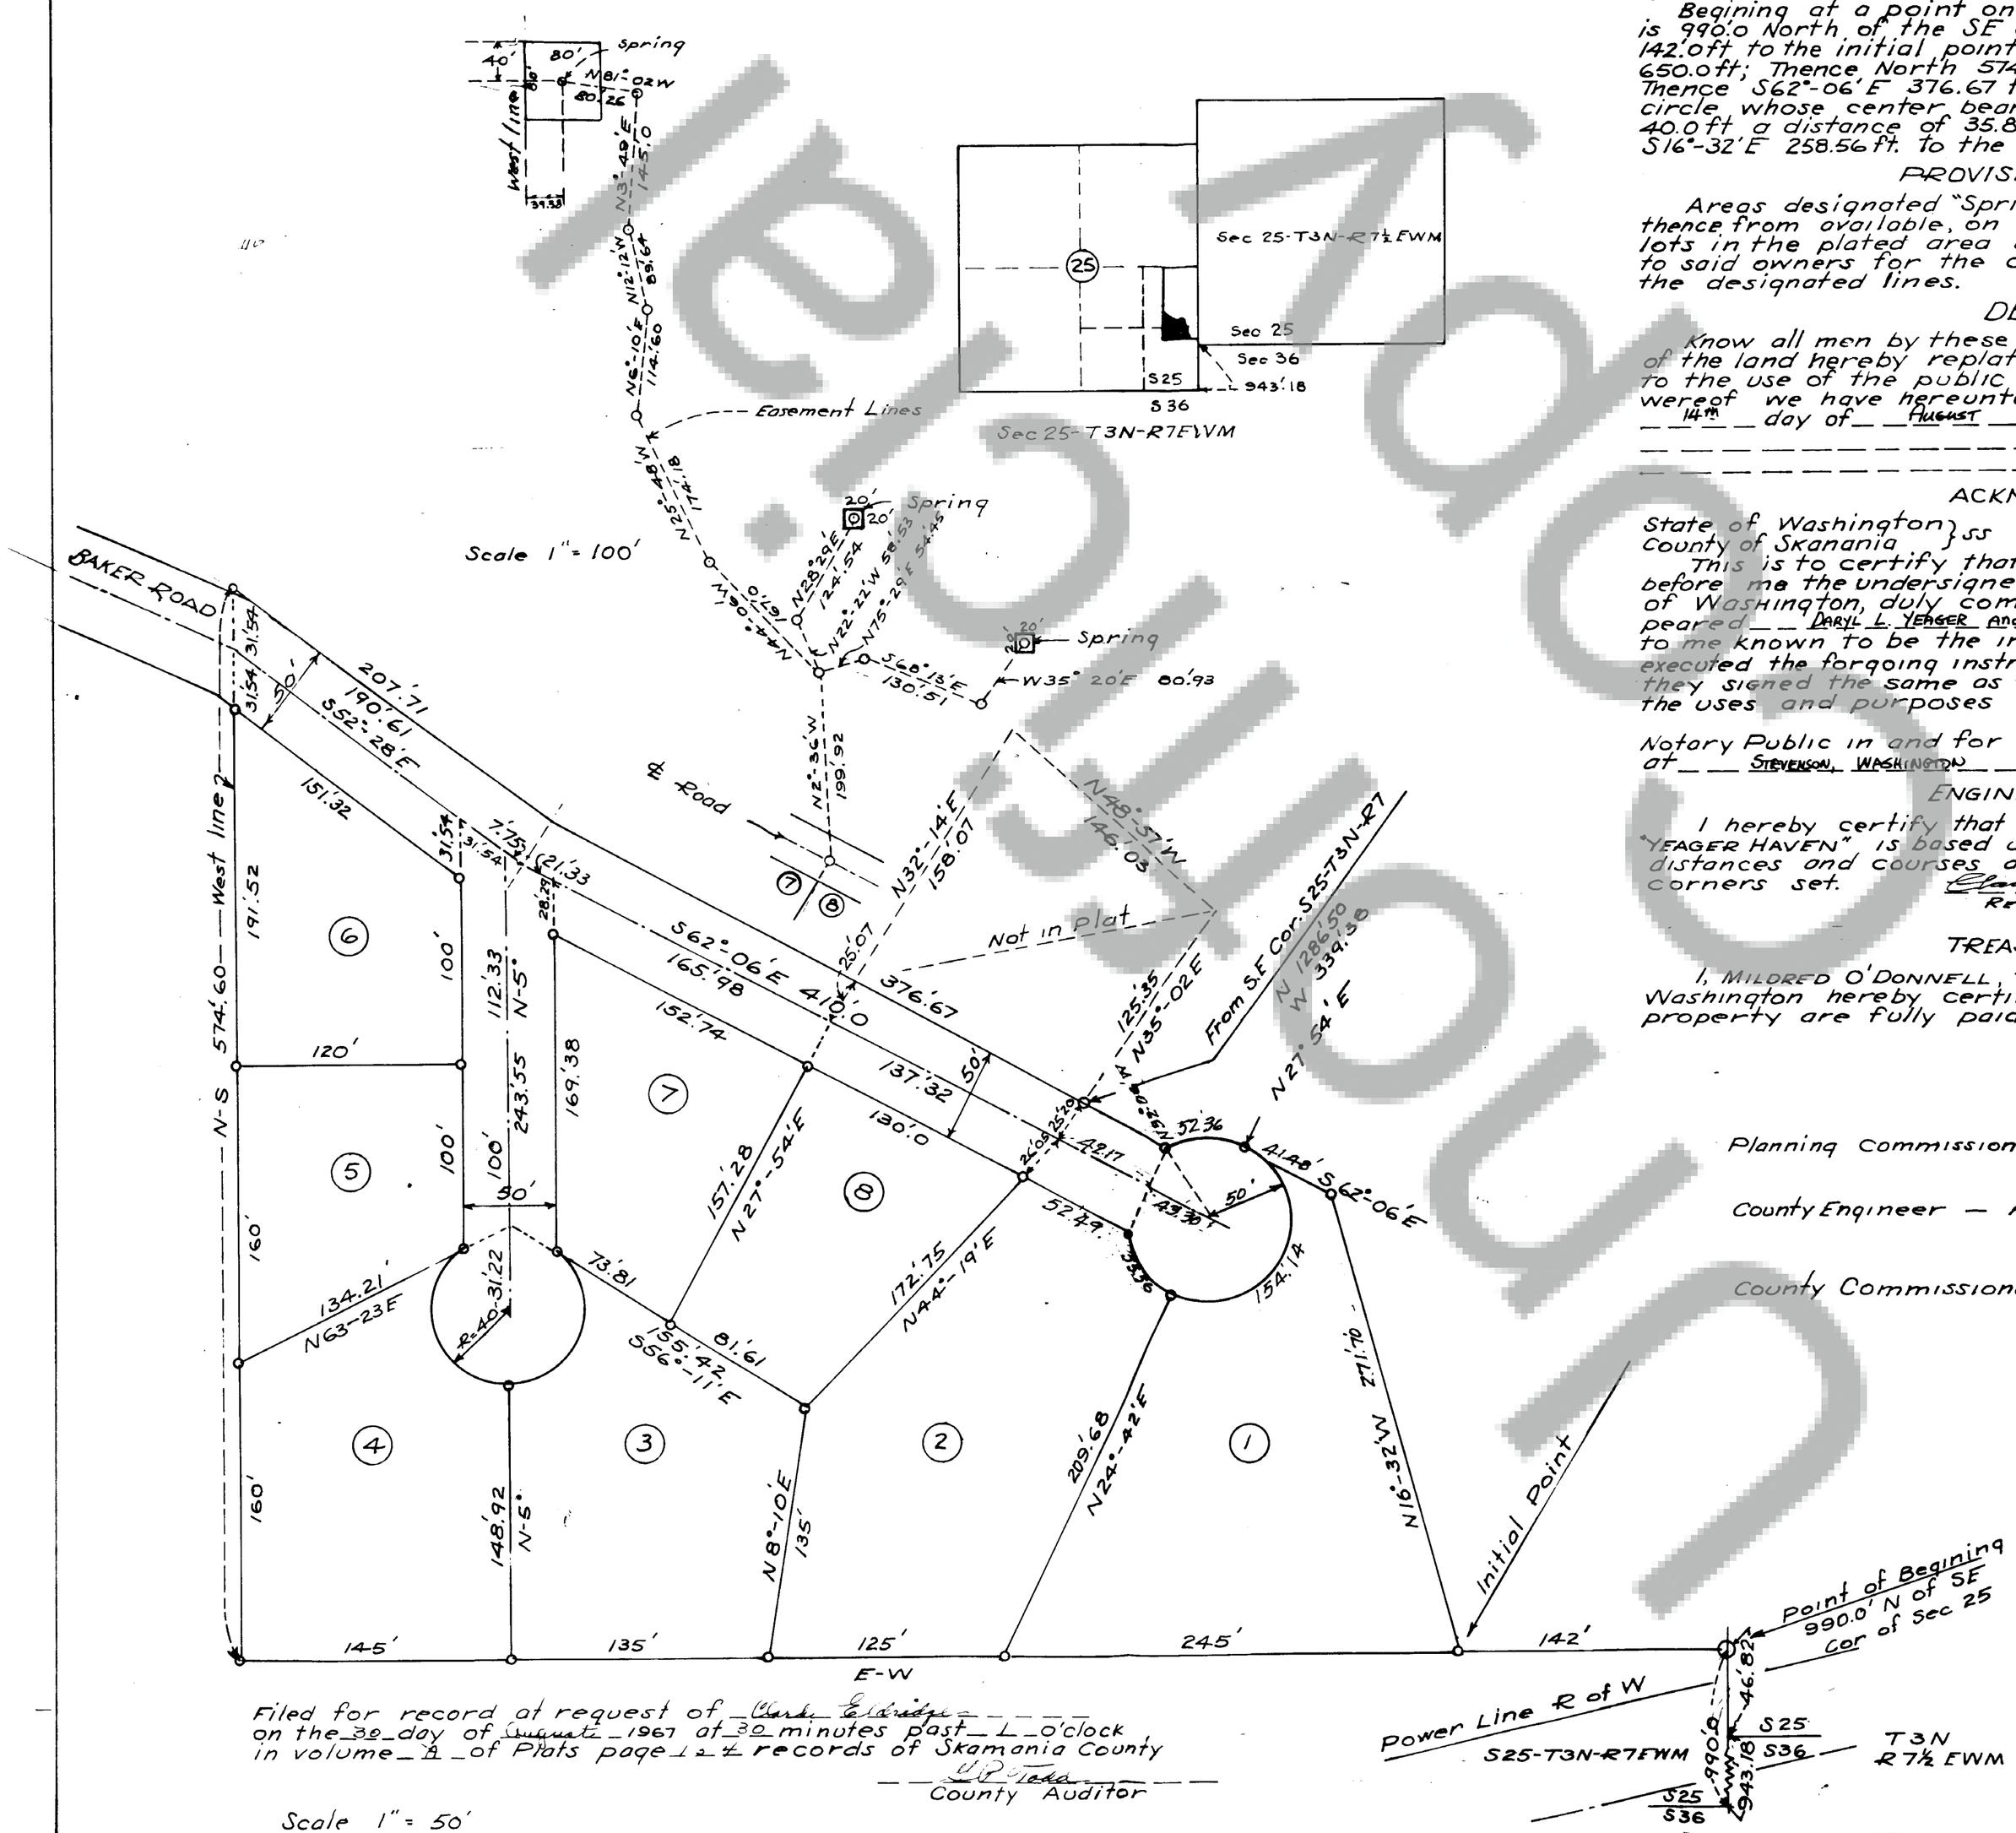

Scale 1" = 50'

Filed for record at request of Clark Eldridge
on the 30 day of August 1967 at 30 minutes past 1 o'clock
in volume A of Plats page 134 records of Skamania County

G.P. Todd
County Auditor

DESCRIPTION

A tract of land in the E½ of the SE¼ of Section 25 Tn 3N R8EWM in Skamania County described as follows:—

Begining at a point on the East line of said Section 25 which is 990.0 North of the SE corner of said Section; Thence west 142.0 ft to the initial point of described tract; Thence west 650.0 ft; Thence North 574.60 ft; Thence S52°-28'E 207.71 ft; Thence S62°-06'E 376.67 ft.; Thence on the penimiter of a circle whose center bears S32° 06'E and whose radius is 40.0 ft a distance of 35.83 ft.; Thence S62°-06'E 50.0 ft.; Thence S16°-32'E 258.56 ft. to the initial point.

PROVISIONS for WATER

Areas designated "Springs" and together with the water thence from available, on an equal basis, to the owners of lots in the plated area also, easements are hereby granted, to said owners for the construction of pipe lines along the designated lines.

DEDICATION

Know all men by these presents that the undersigned owners of the land hereby replated declare this replat and dedicate to the use of the public forever all roads as shown. In witness wereof we have hereunto set our hands and seals this 14th day of August 1967

Daryl L. Yeager
Jeanine Yeager

ACKNOWLEDGEMENT

State of Washington } ss
County of Skanania

This is to certify that on the 14th day of August 1967 before me the undersigned notary public in and for the State of Washington, duly commissioned and sworn, personally appeared Daryl L. Yeager and Jeanine Yeager to me known to be the individuals described in and who executed the forgoing instrument and acknowleged to me that they signed the same as their free and voluntary act and for the uses and purposes set forth herein.

By Robert J. Delmas

Notary Public in and for the State of Washington residing at Stevenson, Washington

ENGINEER'S CERTIFICATE

I hereby certify that the Replat of described lots of "YEAGER HAVEN" is based upon an actual survey and the distances and courses are shown thereon correctly. The corners set.

Clark H. Eldridge
Registered Land Surveyor

TREASURER'S CERTIFICATE

I, Mildred O'Donnell, treasurer of Skamania County, Washington hereby certify that all taxes on above plated property are fully paid including 1967

Mildred M. O'Donnell
Skamania County Treasurer

APPROVALS

Planning Commission — Gary Hegewald — Aug 14 1967
Gary Hegewald, Chairman

County Engineer — Approved for Roads — Jack E. Norelius — Aug 14 1967
Jack E Norelius, County Engineer

County Commissioners — James F. Attwell — Aug 14 1967
James F Attwell, Chairman

Attest — G.P. Todd — Aug 14 1967
G.P. Todd, County Auditor and Clerk of County Commissioners

YEAGER HAVEN
PLAT
A Tract in SE¼ S25-T3N-R7EWM
For
Mr Daryl Yeager Aug 1967