WARREN TRACTS

IN S1/2, SW1/4, SW1/4, SEC. 20, T2N, R5E, W.M.
ALSO BEING LOT 1, SHORT PLAT RECORDED IN BK. 1,
PAGE 71

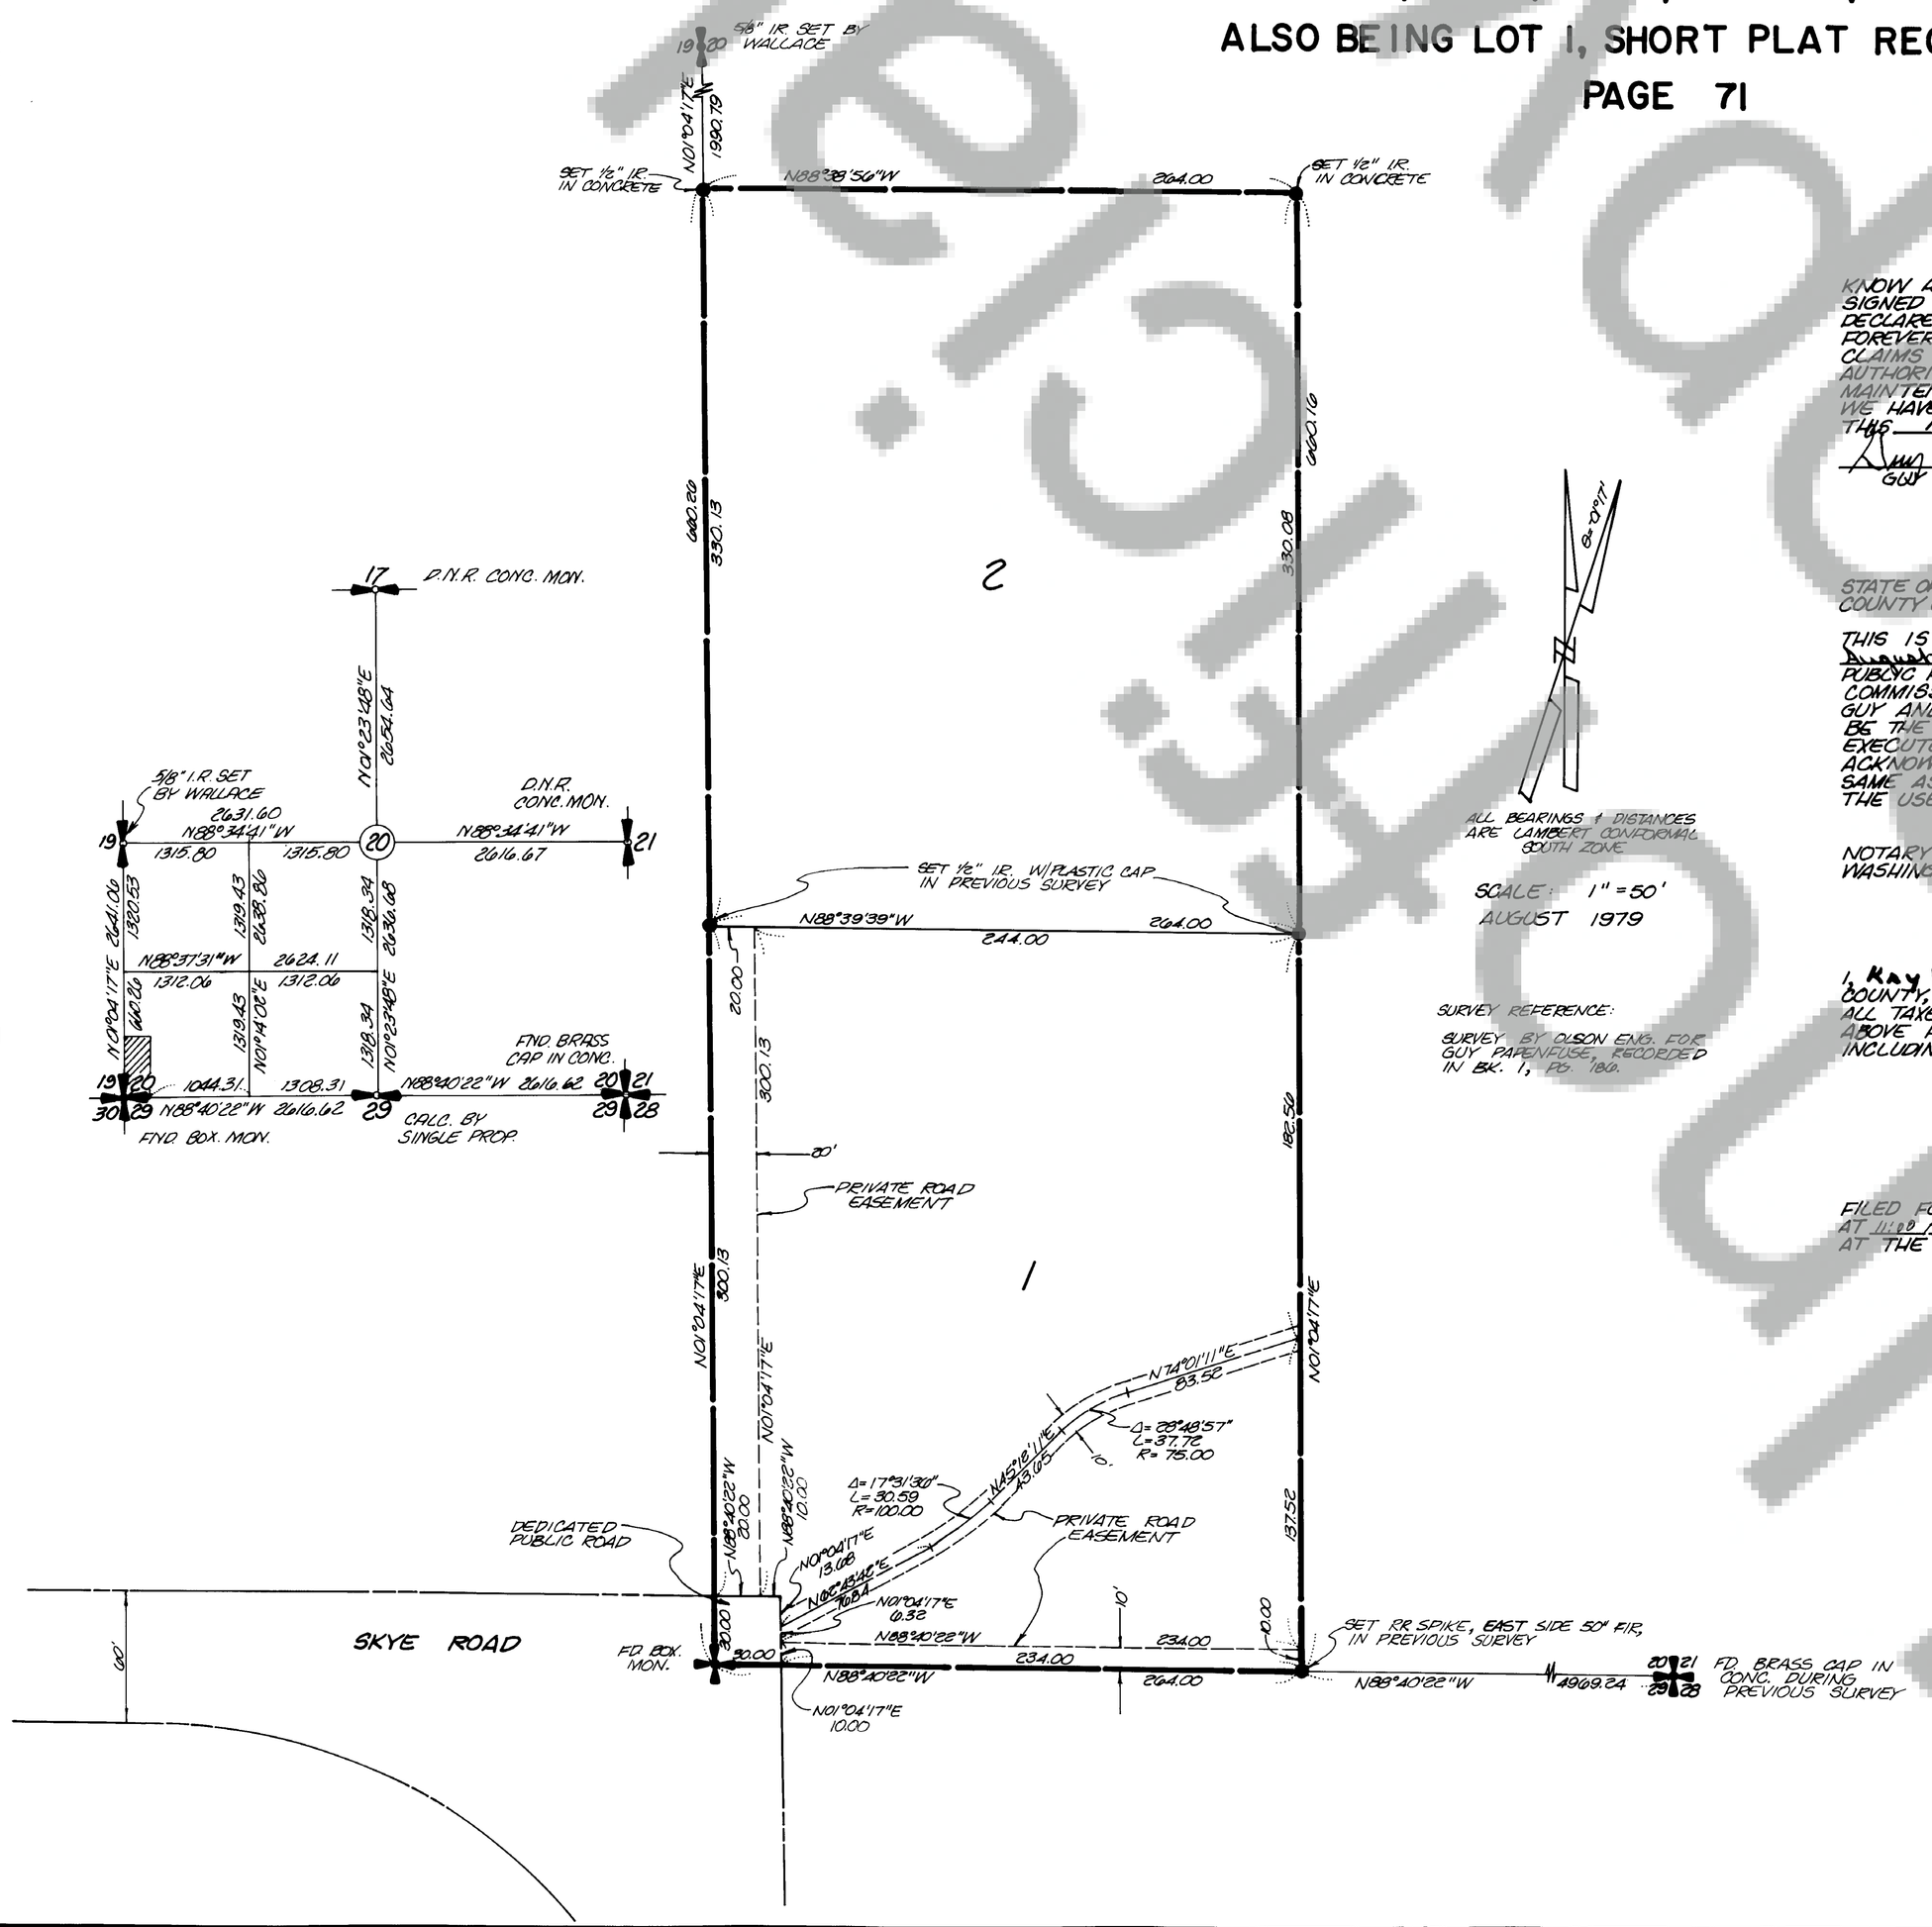

DEDICATION

KNOW ALL MEN BY THESE PRESENTS THE UNDERSIGNED OWNERS OF THE LAND HEREBY PLATTED DECLARE THIS PLAT AND DEDICATE TO THE PUBLIC FOREVER ALL ROADS AS SHOWN AND WAIVE ALL CLAIMS FOR DAMAGES AGAINST ANY GOVERNMENTAL AUTHORITY ARISING FROM THE CONSTRUCTION AND MAINTENANCE OF SAID ROADS. IN WITNESS THEREOF WE HAVE HEREUNTO SET OUR HANDS AND SEAL THIS 10th DAY OF August 1979.

Guy Papenfuse — GUY PAPENFUSE
Cindy Papenfuse — CINDY PAPENFUSE

ACKNOWLEDGEMENT

STATE OF WASHINGTON } SS
COUNTY OF CLARK }

THIS IS TO CERTIFY THAT ON THE 10th DAY OF August 1979 BEFORE THE UNDERSIGNED NOTARY PUBLIC FOR THE STATE OF WASHINGTON DULY COMMISSIONED AND SWORN PERSONALLY APPEARED GUY AND CINDY PAPENFUSE TO ME KNOWN TO BE THE INDIVIDUALS DESCRIBED IN AND WHO EXECUTED THE FOREGOING INSTRUMENT AND ACKNOWLEDGE TO ME THAT THEY SIGNED THE SAME AS THEIR FREE AND VOLUNTARY ACT FOR THE USE AND PURPOSE SET FORTH HEREIN.

Linda J. Krause
NOTARY PUBLIC IN AND FOR THE STATE OF WASHINGTON, RESIDING AT VANCOUVER, WASHINGTON

TREASURER'S CERTIFICATE

I, KAY WRIGHT TREASURER OF SKAMANIA COUNTY, WASHINGTON, DO HEREBY CERTIFY THAT ALL TAXES AND ANY DELINQUENT ASSESSMENTS ON ABOVE PLATTED PROPERTY ARE FULLY PAID INCLUDING 1979.

Kay Wright
SKAMANIA COUNTY TREASURER
KAY WRIGHT

AUDITOR'S CERTIFICATE

FILED FOR RECORD THIS 5 DAY OF Sept 1979 AT 11:00 A.M. IN BOOK B OF PLATS AT PAGE 41 AT THE REQUEST OF

SKAMANIA COUNTY AUDITOR
GIL TODD

ATTEST

THIS 5 DAY OF Sept 1979

APPROVED BY THE BOARD OF COUNTY COMMISSIONERS, SKAMANIA COUNTY, WASHINGTON, THIS 27th DAY OF August 1979

Dean Evans
DEAN EVANS, CHAIRMAN

COUNTY ENGINEER APPROVED FOR SURVEY DATA, ROADS, ROAD NAMES, EASEMENTS AND SEWAGE AND DRAINAGE SYSTEMS.

James Nash
COUNTY ENGINEER,
JAMES PRETH

SURVEYOR'S CERTIFICATE

I, Jerry C. Olson, REGISTERED AS A PROFESSIONAL LAND SURVEYOR BY THE STATE OF WASHINGTON, CERTIFY THAT THIS PLAT IS BASED ON AN ACTUAL SURVEY OF THE LAND DESCRIBED HEREIN, CONDUCTED BY ME OR UNDER MY SUPERVISION, DURING THE PERIOD OF 1979; THAT THE DISTANCES, COURSES AND ANGLES ARE SHOWN THEREON CORRECTLY; AND THAT MONUMENTS OTHER THAN THOSE MONUMENTS APPROVED FOR SETTING AT A LATER DATE, HAVE BEEN SET AND LOT CORNERS STAKED ON THE GROUND AS DEPICTED ON THE PLAT.

JERRY C. OLSON — STATE OF WASHINGTON — REGISTERED — LAND SURVEYOR

Jerry C. Olson
8/8/79

LEGAL DESCRIPTION

THE WEST 264 FEET OF THE SOUTHWEST QUARTER OF THE SOUTHWEST QUARTER OF THE SOUTHWEST QUARTER OF SECTION 20, TOWNSHIP 2 NORTH, RANGE 5 EAST, W.M.

JOB #2235

Reproduced from the Skamania County Auditor's Office