A 39

39

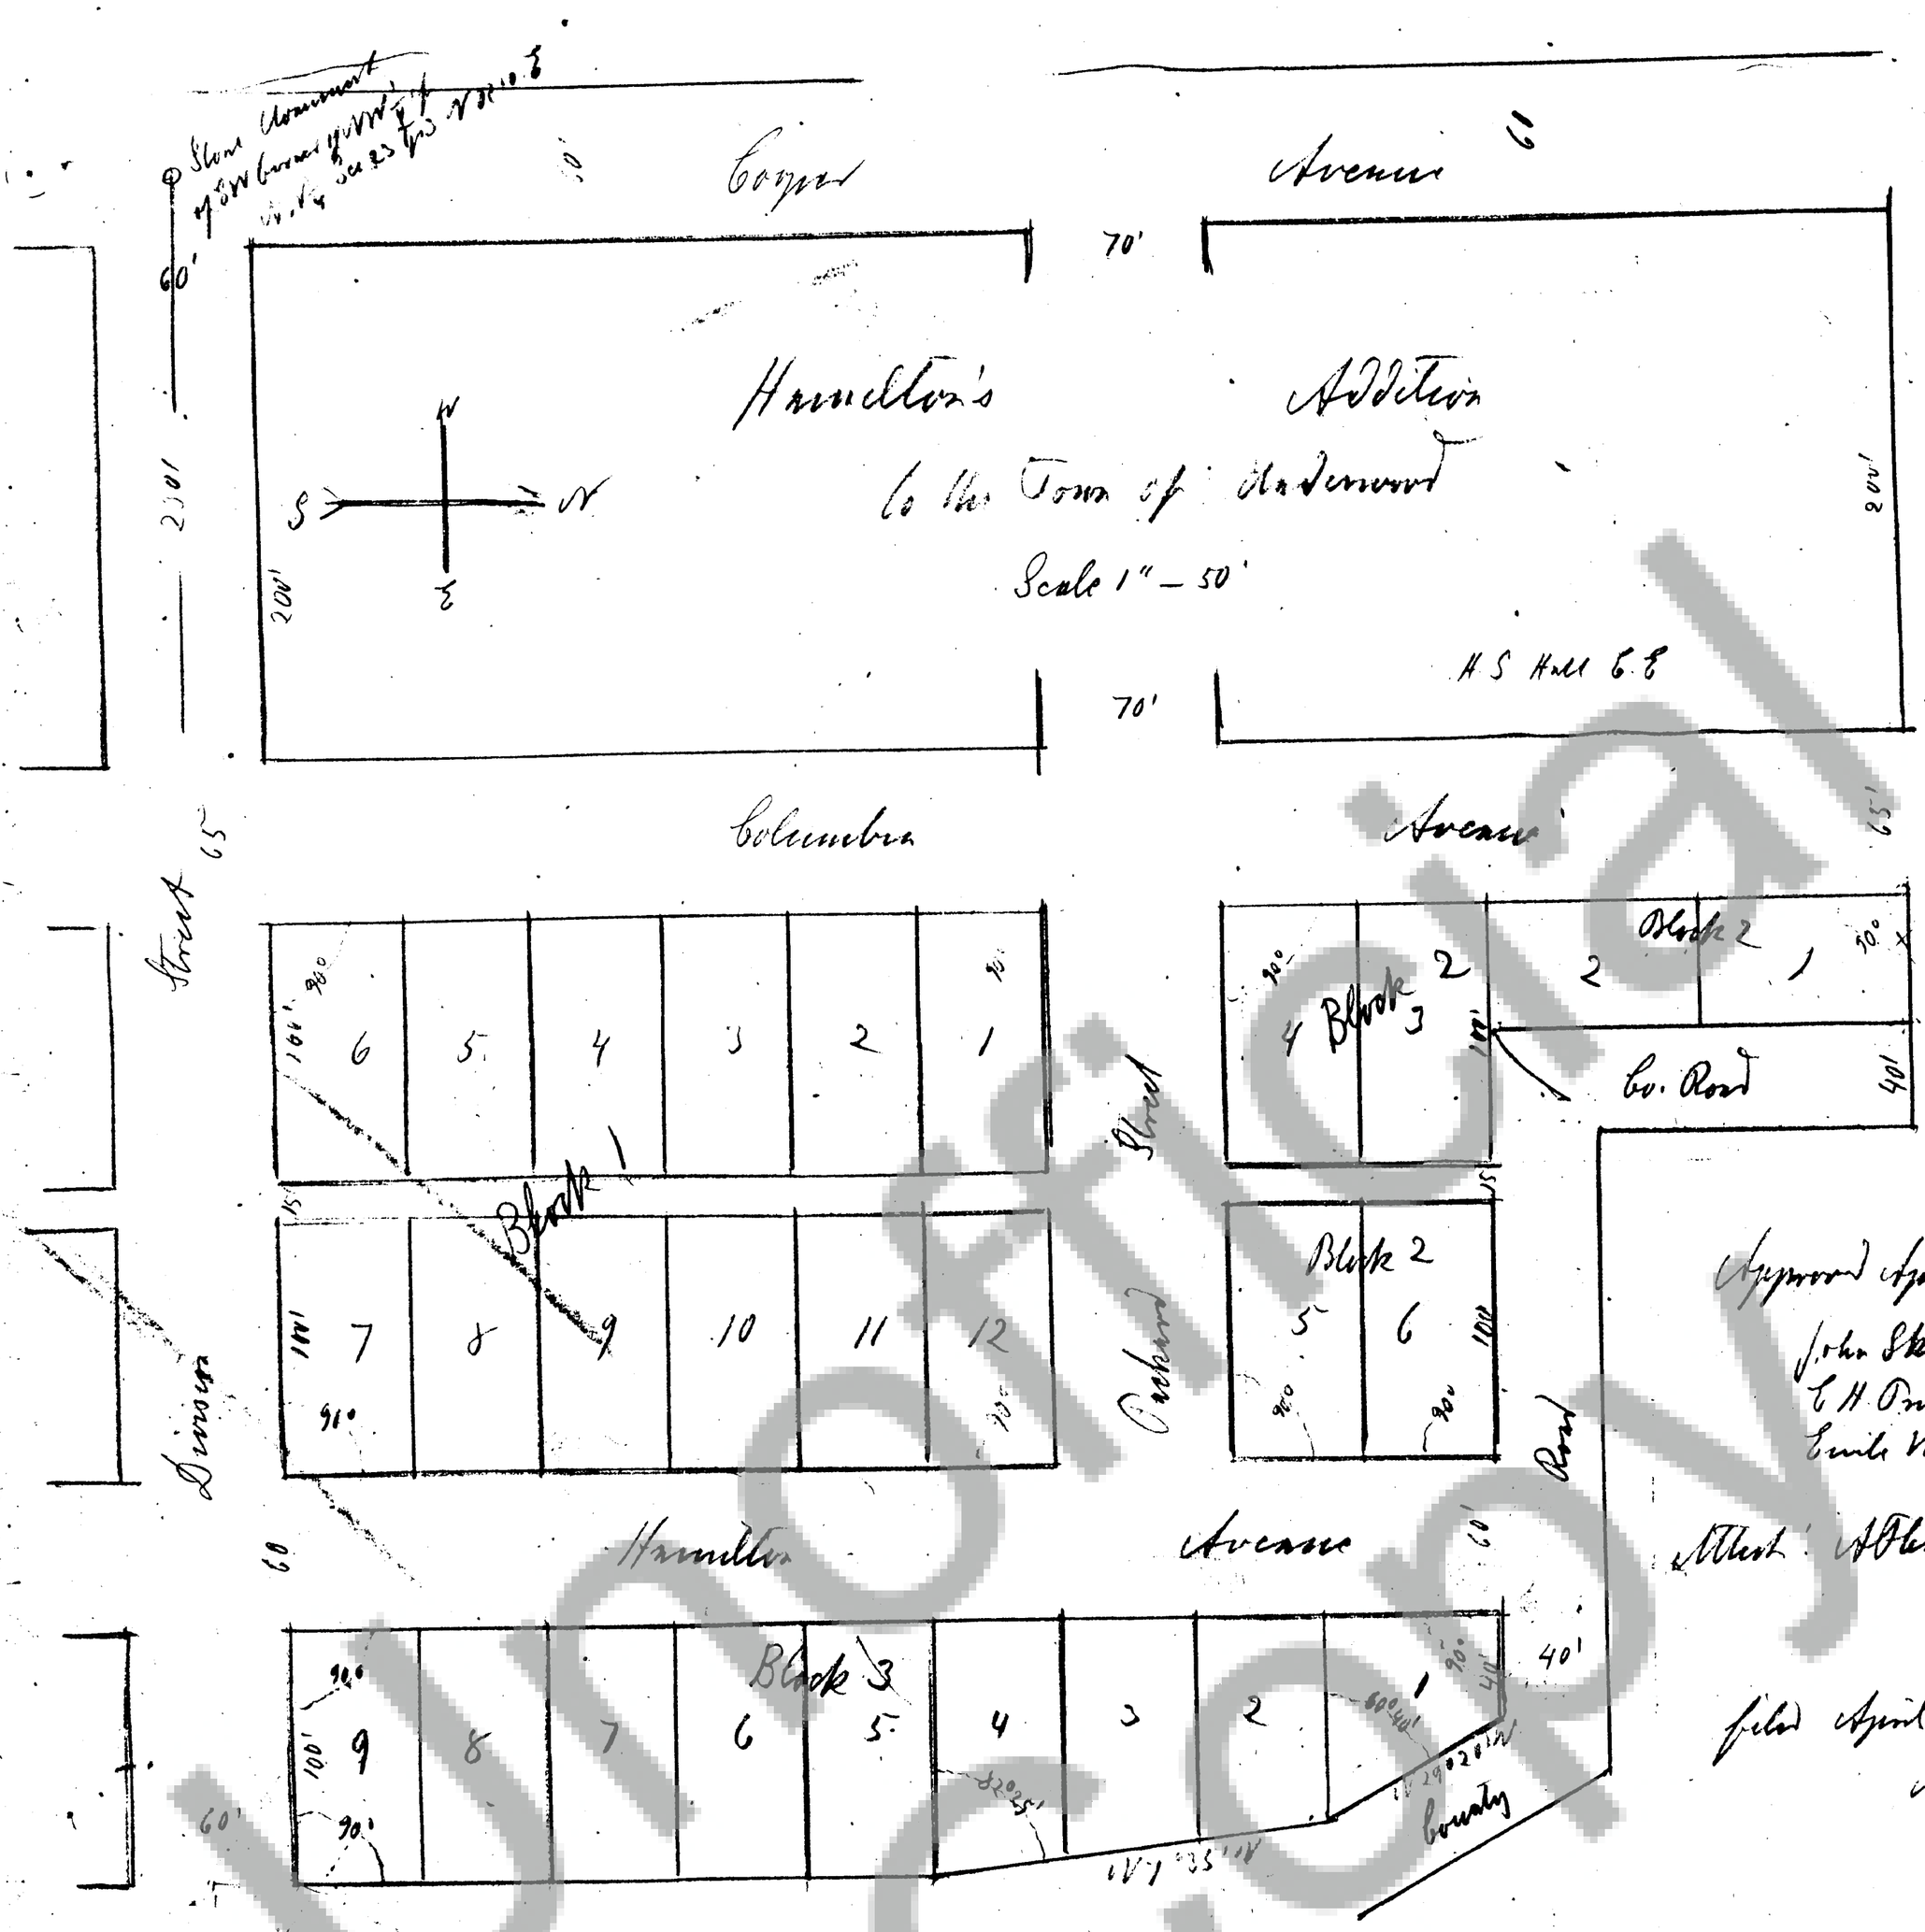

Beginning at a point in center of Division Street 230 feet East of the SW corner of NW¼ of NW¼ of Sec 23 Tp 3-10. Thence East 430 feet along center of Division Street, thence North 280 feet to NE corner of Lot 5 Block 3, thence North 7°35' W 151.98 feet to NE corner of Lot 2 Block 3, thence N 29°20' W 80 feet to NE corner of Lot 1 Block 3, thence West 265 feet to SE corner of Lot 2 Block 2 thence North 167.5 feet to NE corner of Lot 1 Block 2, thence 65 feet West to east side of Columbia Avenue, thence ~~West~~ South 667.5 feet to place of beginning, said addition being on the SW¼ of NW¼ of NW¼ Sec 23 Tp 3 N R 10 E W.M.

I hereby certify that the above is a true and correct description of the tract platted and the attached plat is a true and correct copy thereof. Signed H S. Hall, C E

White Salmon, Wash

Know all men by these presents that we, Maggie E Hamilton and E C Hamilton (wife and husband) being the owners in fee simple of the tract of land described in the notes of survey attached hereto, have laid off the same into Blocks, Lots and Streets as an addition to the Town of Underwood, West to be known as "Hamilton's Addition to the Town of Underwood", the respective Blocks and Lots and Streets to be the same as marked on said plat attached hereto and we hereby dedicate the streets of said Addition to said Town as shown on said plat to the use of the Public forever.

Witnesses: W. F. Cook
Florence E Walker

Maggie E Hamilton
E C Hamilton

State of Washington
County of Skamania } ss. I, the undersigned notary, do hereby certify that on the 14th day of June 1910 personally appeared before me Maggie E Hamilton and E C Hamilton husband to me known to be the individuals described in and who executed the within instrument and acknowledged that they signed the same as their free and voluntary act and deed for the uses and purposes therein mentioned, and on oath stated that the statements therein contained are true.

Given under my hand and notarial seal this 14th day of June 1910.

(Notarial Seal)

Unofficial Copy