A 45

45

Sunshine Acres

A Subdivision of a Parcel of Land in Sec. 11 T. 1 N. R. 5 E. W. M.

situated at Prindle, Skamania Co. Washington

Surveyed March 1911

Scale 1 inch to 100'

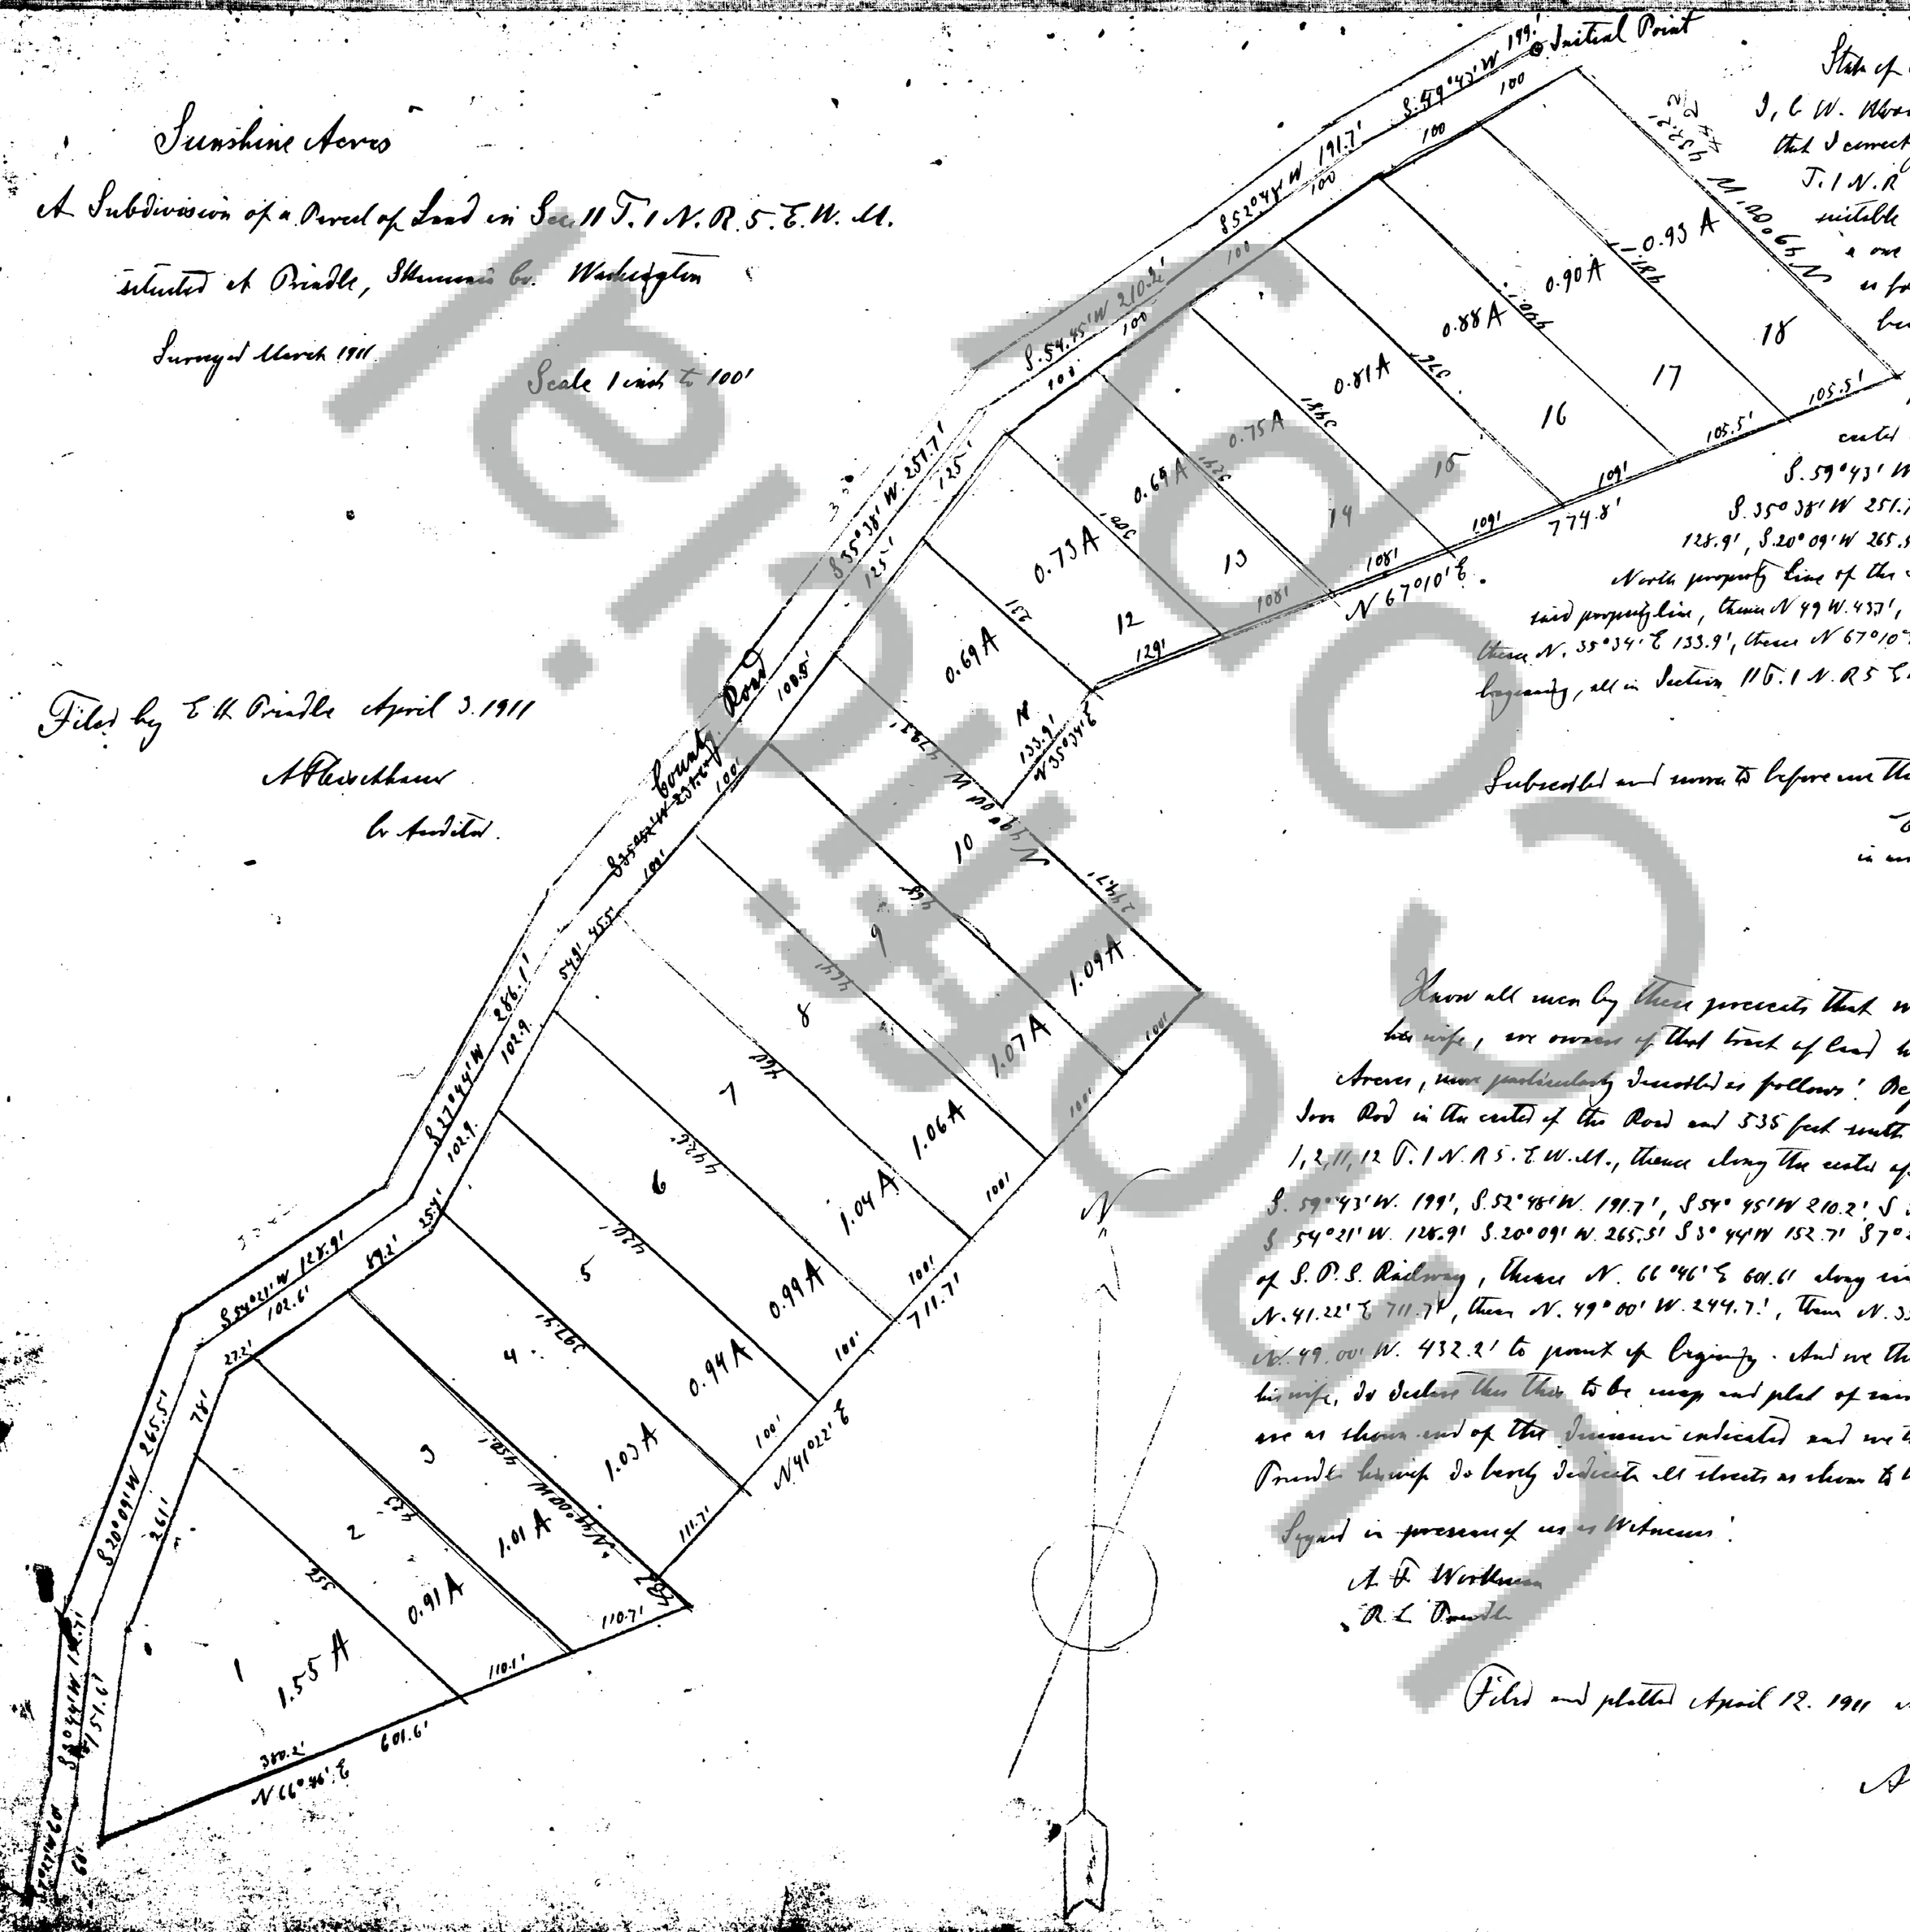

Filed by E H Prindle April 3. 1911

A F Fleischhauer

Co Auditor

State of Oregon, County of Multnomah, as

I, C W. Woodruff, being first duly sworn depose and say that I correctly surveyed and subdivided that part of Section 11 T. 1 N. R 5 E W. M. hereon mapped and described with suitable monuments and at the initial point I drove a one inch iron rod. The tract is further described as follows: Beginning at the initial point, said point being an Iron rod in the center of the Road and 535 feet south and 1583.2 feet West of the corner to sections 1, 2, 11, 12 Tp 1. N. R 5 E W. M. Thence along the center of the road as follows:

S. 59°43' W. 199', S 52°48' W 191.7', S 54°45' W. 210.2', S. 35°38' W 251.7', S. 35°52' W 231.6', S 27°44' W 286.1', S 54.21' W 128.9', S. 20°09' W 265.5' S 3°44' W 152.7', S 7°27' W. 60' to a point on the North property line of the S. P. S. Railway, thence N. 66°46' E 601.6' along said property line, thence N 49 W. 43.7', thence N. 41°22' E 711.7', thence N. 49°00' W 244.7' thence N. 35°34' E 133.9', thence N 67°10' E 774.8', thence N. 49°00 W. 432.2' to point of beginning, all in Section 11 T. 1 N. R 5 E W. M.

C. W. Woodruff

Subscribed and sworn to before me this 1st day of April 1911

E Ruland Shepard, Notary Public in and for said County and State.

Know all men by these presents that we, Ernest H Prindle and Francis C Prindle his wife, are owners of that tract of land hereon mapped and described as Sunshine Acres, more particularly described as follows: Beginning at the Initial point, said point an Iron Rod in the center of the Road and 535 feet south and 1583.2 West of the corner of Sections 1, 2, 11, 12 T. 1 N. R 5. E. W. M., thence along the center of said Road as follows:

S. 59°43' W. 199', S. 52°48' W. 191.7', S 54°45' W 210.2', S 35°38' W. 251.7', S. 35°52' W. 231.6' S 27°44' W. 286.1' S 54°21' W. 128.9' S. 20°09' W. 265.5' S 3°44' W 152.7' S 7°27' W 60' to a point on the North property line of S. P. S. Railway, thence N. 66°46' E 601.6' along said property line, thence N. 49.00 W 43.7', thence N. 41.22' E 711.7', thence N. 49°00' W. 244.7', thence N. 35°34' E 133.9', thence N. 67°10' E. 774.8', thence N. 49.00' W. 432.2' to point of beginning. And we the said Ernest H. Prindle and Francis C Prindle his wife, do declare this this to be map and plat of said Sunshine Acres and the tracts and streets are as shown and of the dimension indicated and we the said Ernest H Prindle and Francis C. Prindle his wife do hereby dedicate all streets as shown to the public forever.

Signed in presence of us as Witnesses:

A. F. Workman

R. L. Prindle

Ernest H. Prindle (Seal)

Francis C. Prindle (Seal)

Filed and platted April 12. 1911 at 1.15 P. M. by E H Prindle

A F Fleischhauer

Co Auditor