82201

Surveys Page 97 Book 1

BOUNDARY SURVEY

IN THE
NW 1/4 NW 1/4, SECTION 33,
T2N, R6E, WM
SKAMANIA CO., WASHINGTON

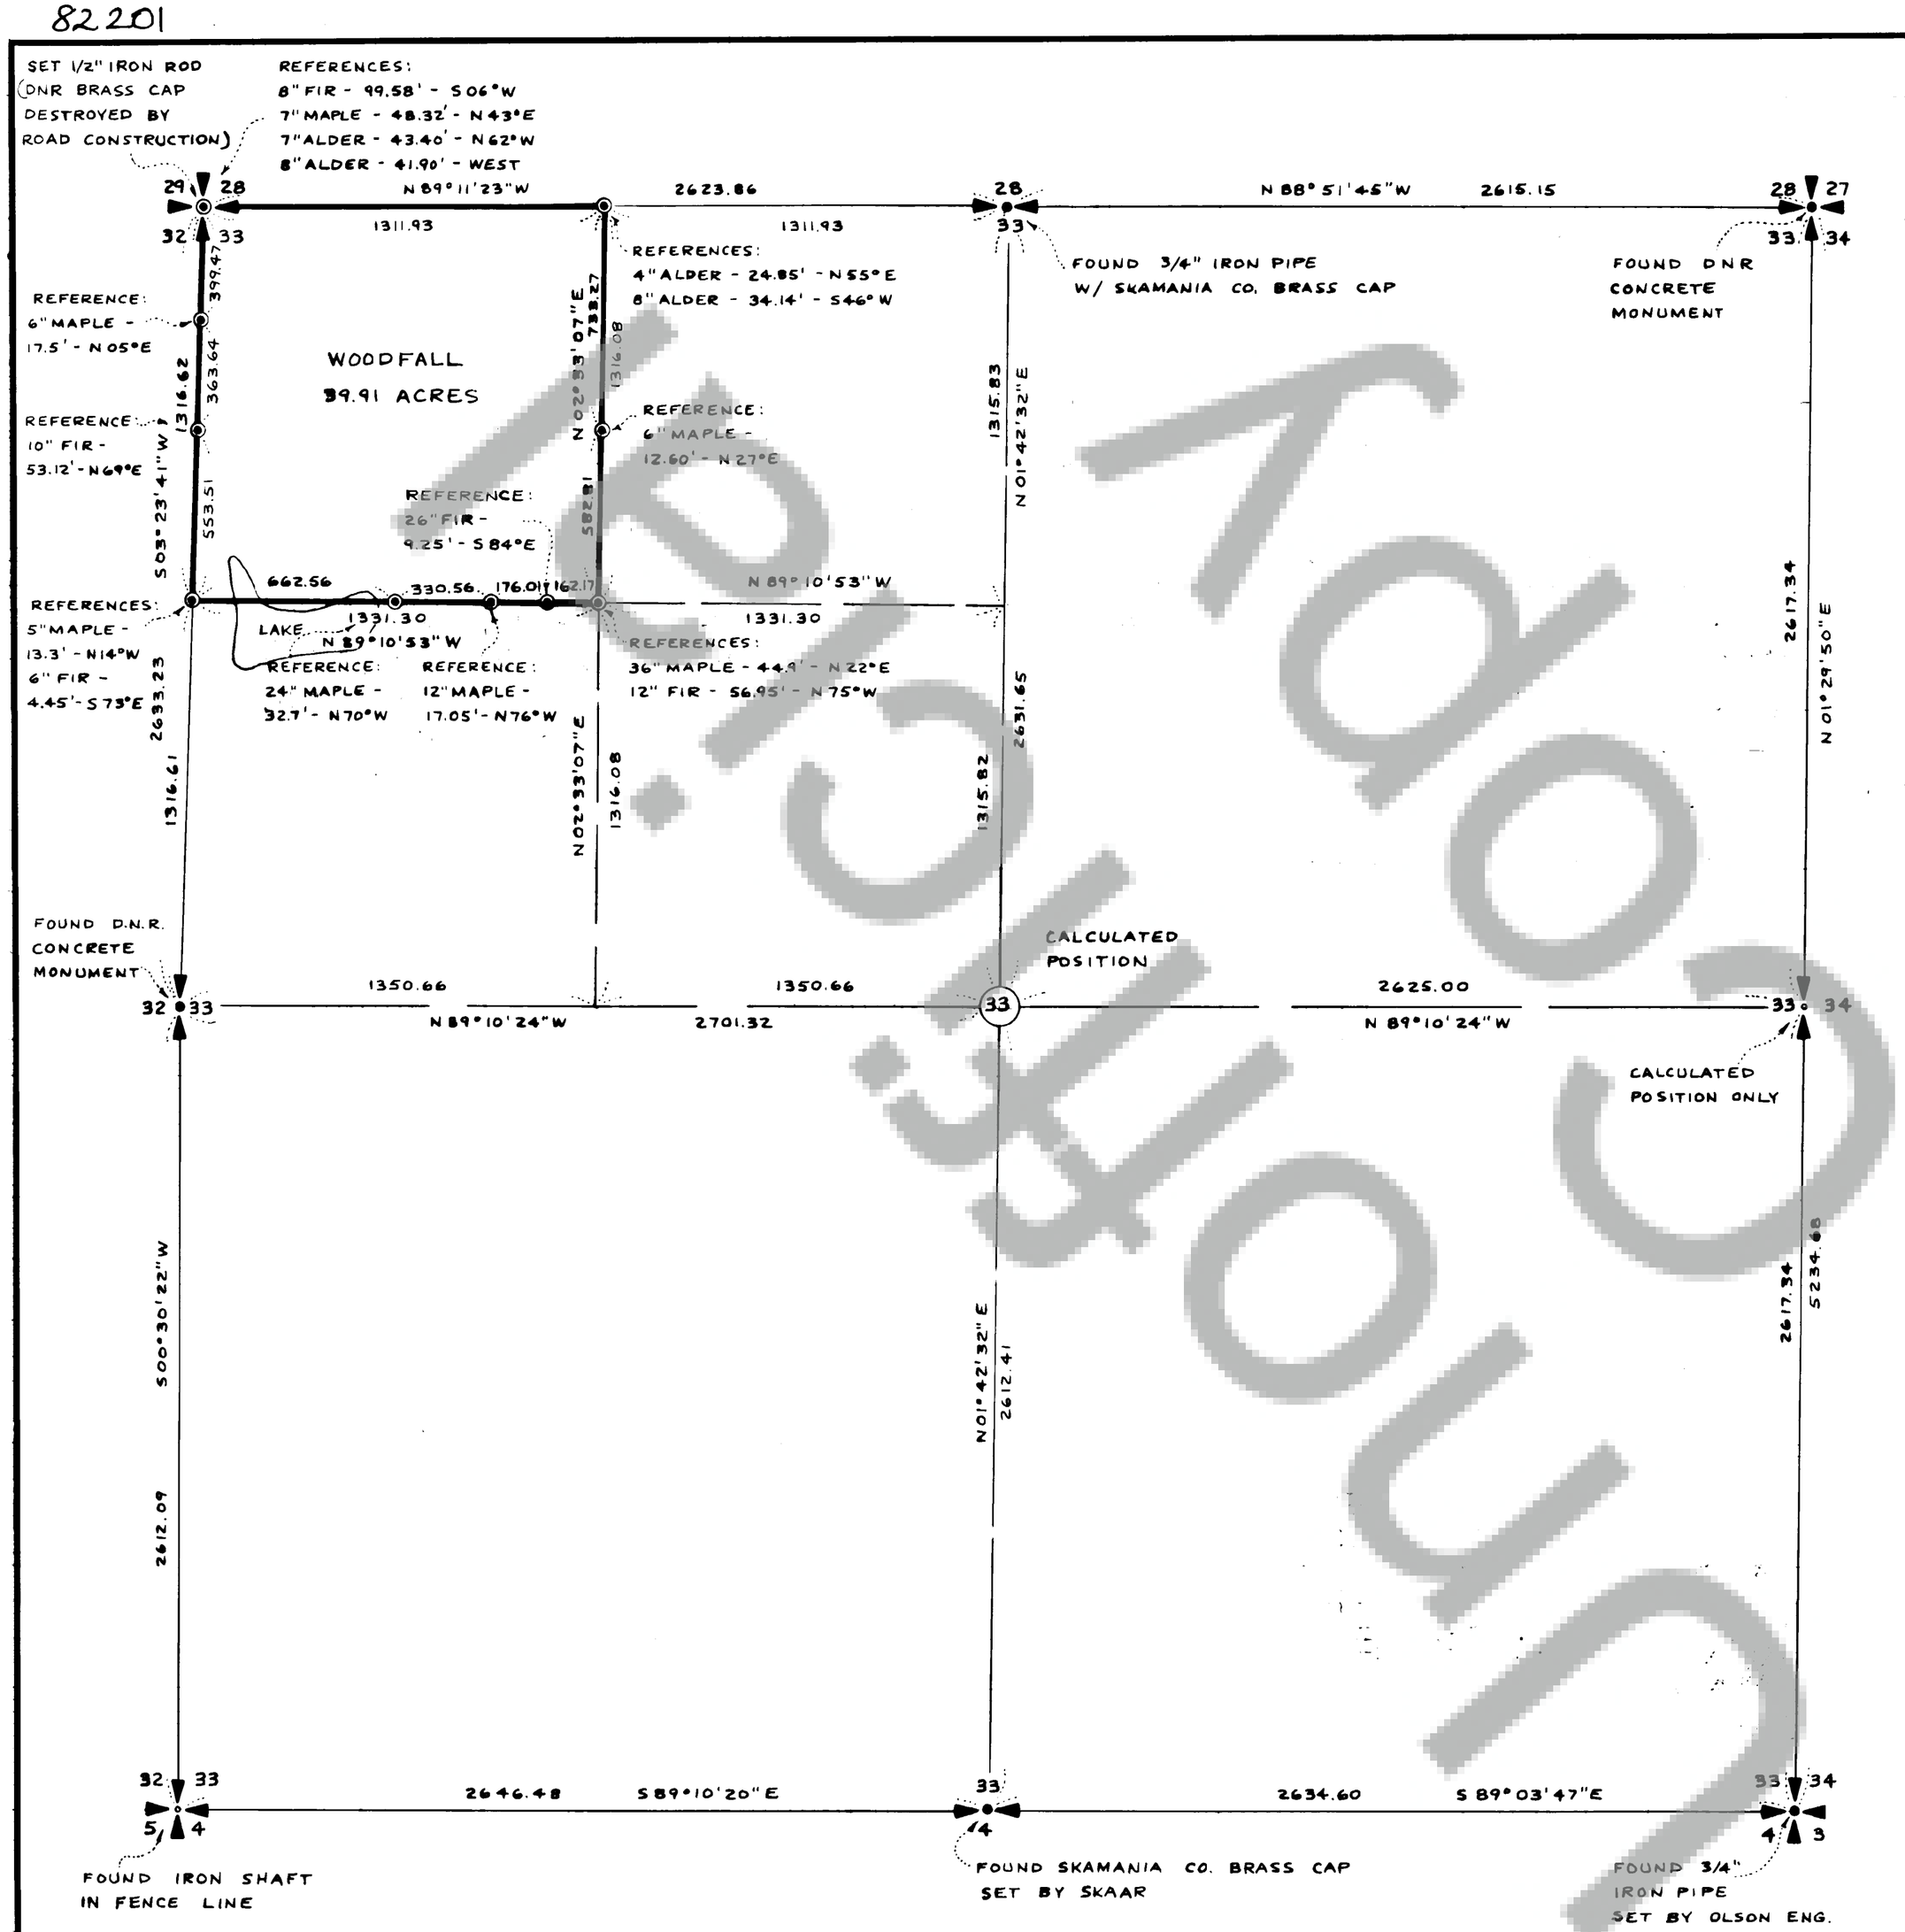

WASHINGTON COORDINATE SYSTEM
SOUTH ZONE

◉ INDICATES 1/2" IRON ROD W/ PLASTIC CAP SET

NOTE: REFERENCE TREES ARE BLAZED W/ NAIL & WASHER @ BASE & ALUMINUM TAG @ DBH.

MAY 1976
RECEIVED
SKAMANIA COUNTY AUDITOR
STEVENSON, WASH.

SURVEYOR'S CERTIFICATE

This map correctly represents a survey made by me or under my direction in conformance with the requirements of the Survey Recording Act at the request of PHILLIP WOODFALL

in APRIL, 1976

(Signed & Sealed) William H. Hagedorn
Registered Land Surveyor

Certificate No. 9579

AUDITOR'S CERTIFICATE

Filed for record this 26th day of May, 1976 at 11:45 AM. in book 1 of surveys at page 97 at the request of Hagedorn, Inc.

(Signed) E. Meaford
Deputy County Auditor

Scale: 1" = 400'
Date: 4-30-76
Job No. 76-56
Calc. By CEW
Drawn By D.R.H.
Checked By RWG
Sheet 1 of 1

HAGEDORN, INC.
1817 Main St. Vancouver, Wash.
Ph. (206) 696-4428
LAND SURVEYORS
Subdivisions, Boundaries, Control, Topography, Construction Surveys, & Road Layout

CASCADE ARCHITECTURAL AND ENGINEERING SUPPLIES CO.