Book 1 Surveys Page 274

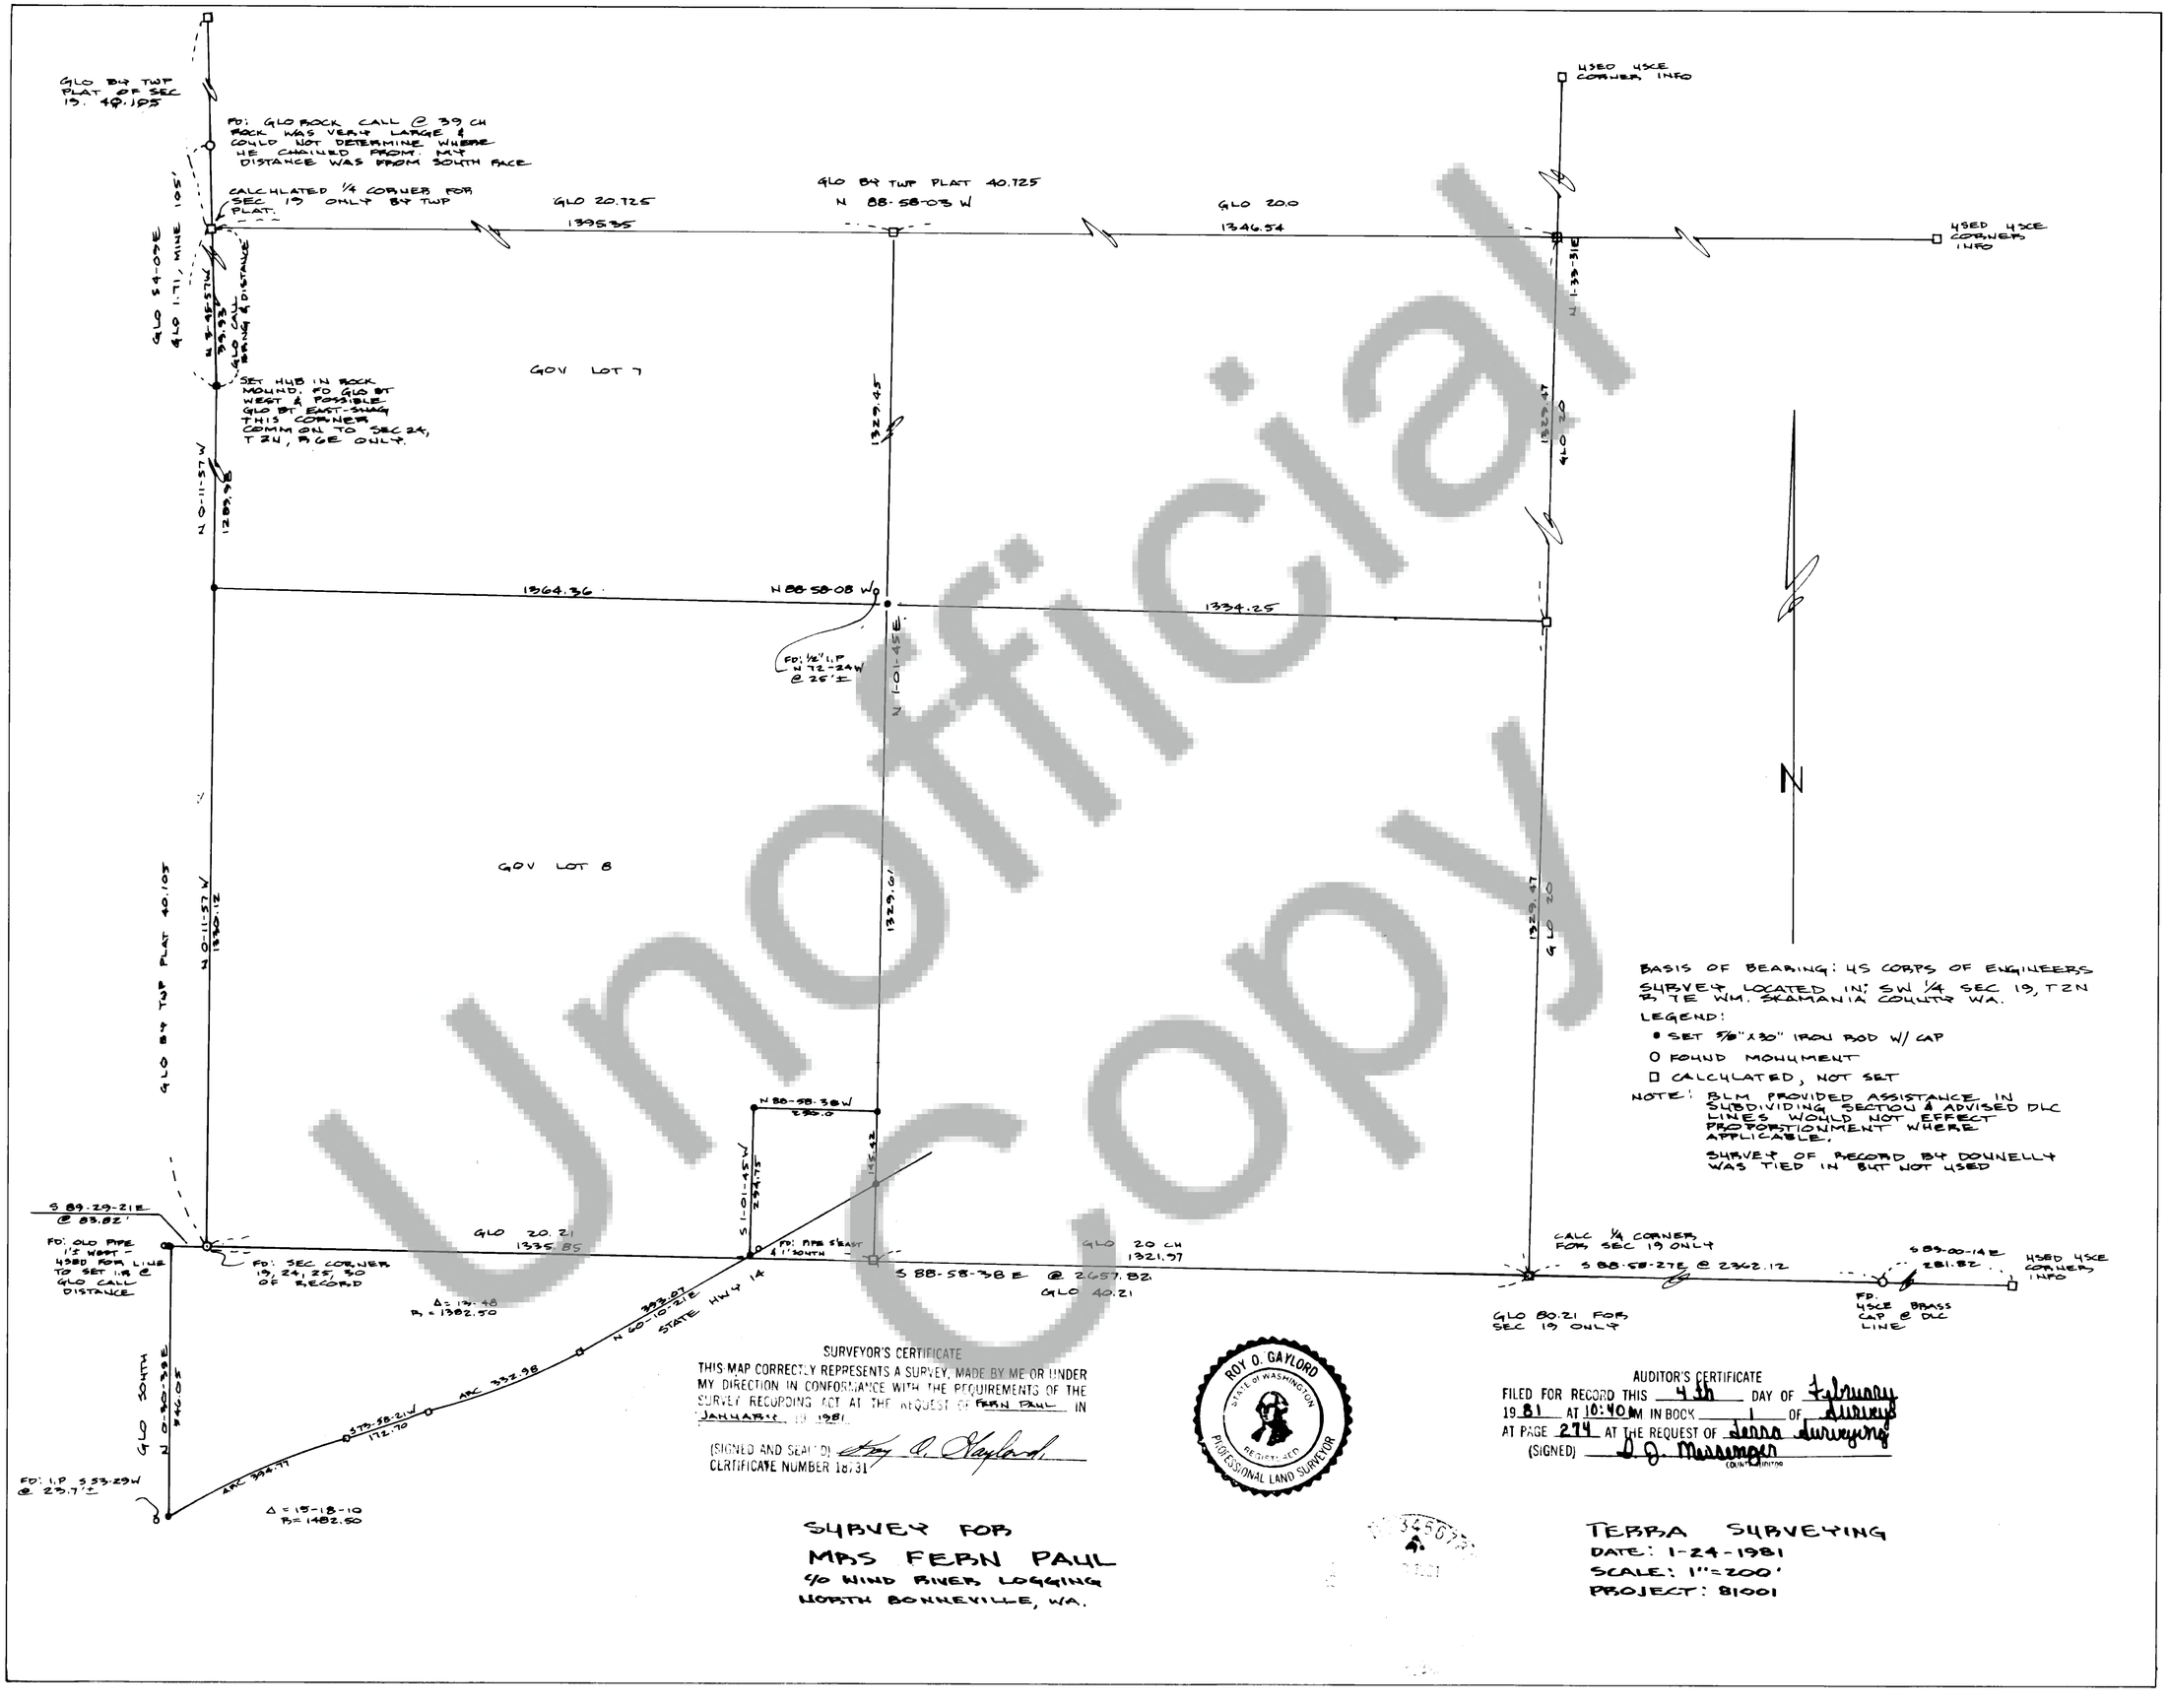

SURVEYOR'S CERTIFICATE

THIS MAP CORRECTLY REPRESENTS A SURVEY, MADE BY ME OR UNDER MY DIRECTION IN CONFORMANCE WITH THE REQUIREMENTS OF THE SURVEY RECORDING ACT AT THE REQUEST OF FERN PAUL IN JANUARY, 19 1981.

(SIGNED AND SEALED) Roy O. Gaylord
CERTIFICATE NUMBER 18731

ROY O. GAYLORD
STATE OF WASHINGTON
REGISTERED
PROFESSIONAL LAND SURVEYOR

AUDITOR'S CERTIFICATE

FILED FOR RECORD THIS 4th DAY OF February 19 81 AT 10:40 AM IN BOOK 1 OF Surveys AT PAGE 274 AT THE REQUEST OF Terra Surveying
(SIGNED) D. J. Massmann
COUNTY AUDITOR

SURVEY FOR
MRS FERN PAUL
C/O WIND RIVER LOGGING
NORTH BONNEVILLE, WA.

TERRA SURVEYING
DATE: 1-24-1981
SCALE: 1"=200'
PROJECT: 81001

Unofficial Copy