Surveys Book 2 Page 5

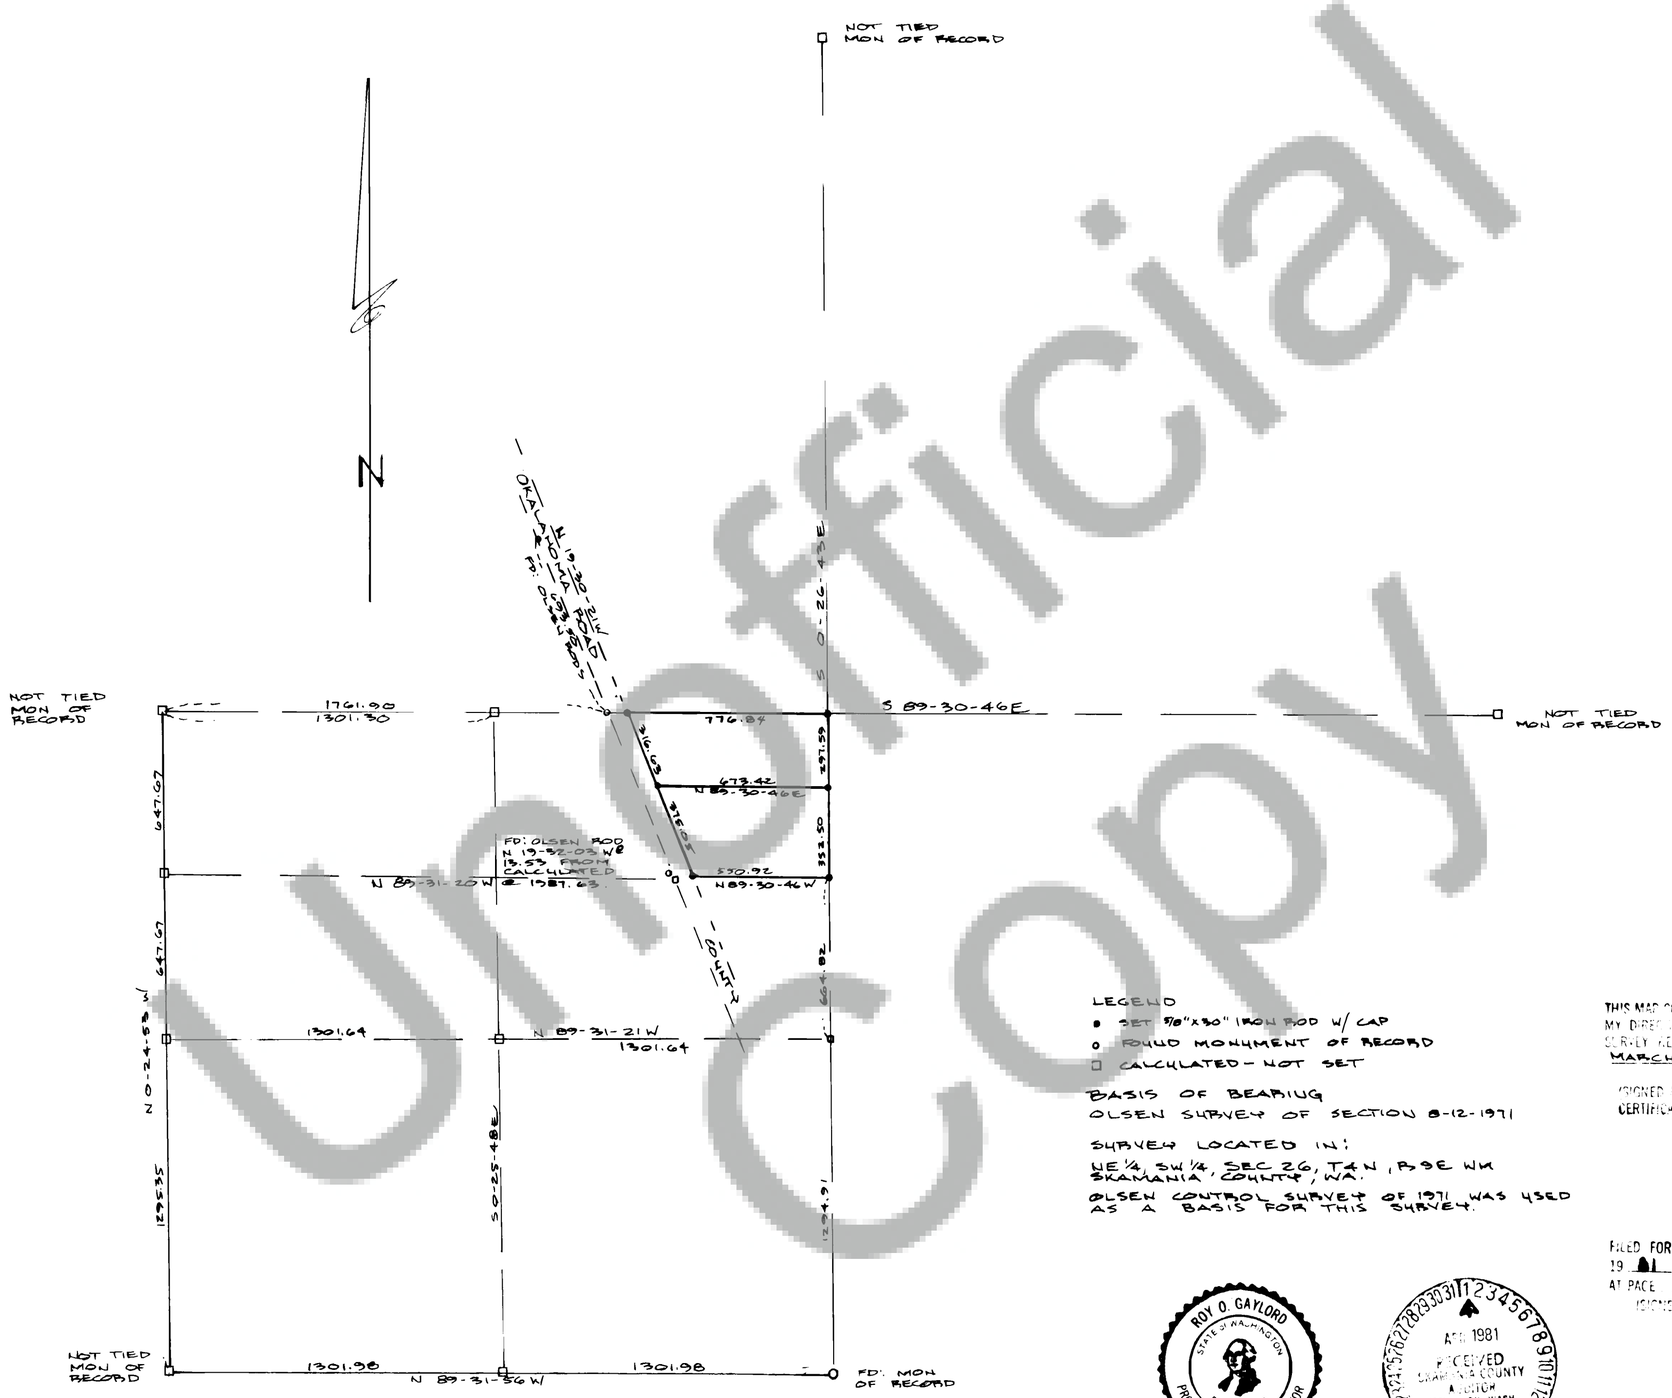

LEGEND
- ● SET 5/8"x30" IRON ROD W/ CAP
- ○ FOUND MONUMENT OF RECORD
- □ CALCULATED - NOT SET

BASIS OF BEARING
OLSEN SURVEY OF SECTION 8-12-1971

SURVEY LOCATED IN:
NE 1/4, SW 1/4, SEC 26, T4N, R9E WM
SKAMANIA COUNTY, WA.

OLSEN CONTROL SURVEY OF 1971 WAS USED AS A BASIS FOR THIS SURVEY.

SURVEYOR'S CERTIFICATE
THIS MAP CORRECTLY REPRESENTS A SURVEY MADE BY ME OR UNDER MY DIRECTION IN CONFORMANCE WITH THE REQUIREMENTS OF THE SURVEY RECORDING ACT AT THE REQUEST OF RALPH CLAFLIN IN MARCH 19 1981

SIGNED AND SEALED Roy O. Gaylord
CERTIFICATE NUMBER 18731

AUDITOR'S CERTIFICATE
FILED FOR RECORD THIS 1st DAY OF April
19 81 AT 11:45 AM BOOK 2 OF Surveys
AT PAGE 5 AT THE REQUEST OF Terra Surveying
SIGNED D J Messenger
AUDITOR

ROY O. GAYLORD
STATE OF WASHINGTON
REGISTERED
PROFESSIONAL LAND SURVEYOR

APR 1981
RECEIVED
SKAMANIA COUNTY
AUDITOR
STEVENSON, WASH

SURVEY FOR
RALPH CLAFLIN
COOK, WA.

TERRA SURVEYING
DATE: 3-24-1981
SCALE: 1" = 400'
PROJECT: 8105

Unofficial Copy