112965

3 75

Surveys Page 75 Book 3

SURVEY IN SW 1/4 OF SECTION 3 T3N R10E WM.
IN SKAMANIA COUNTY, WA.
FOR JACK KAPP

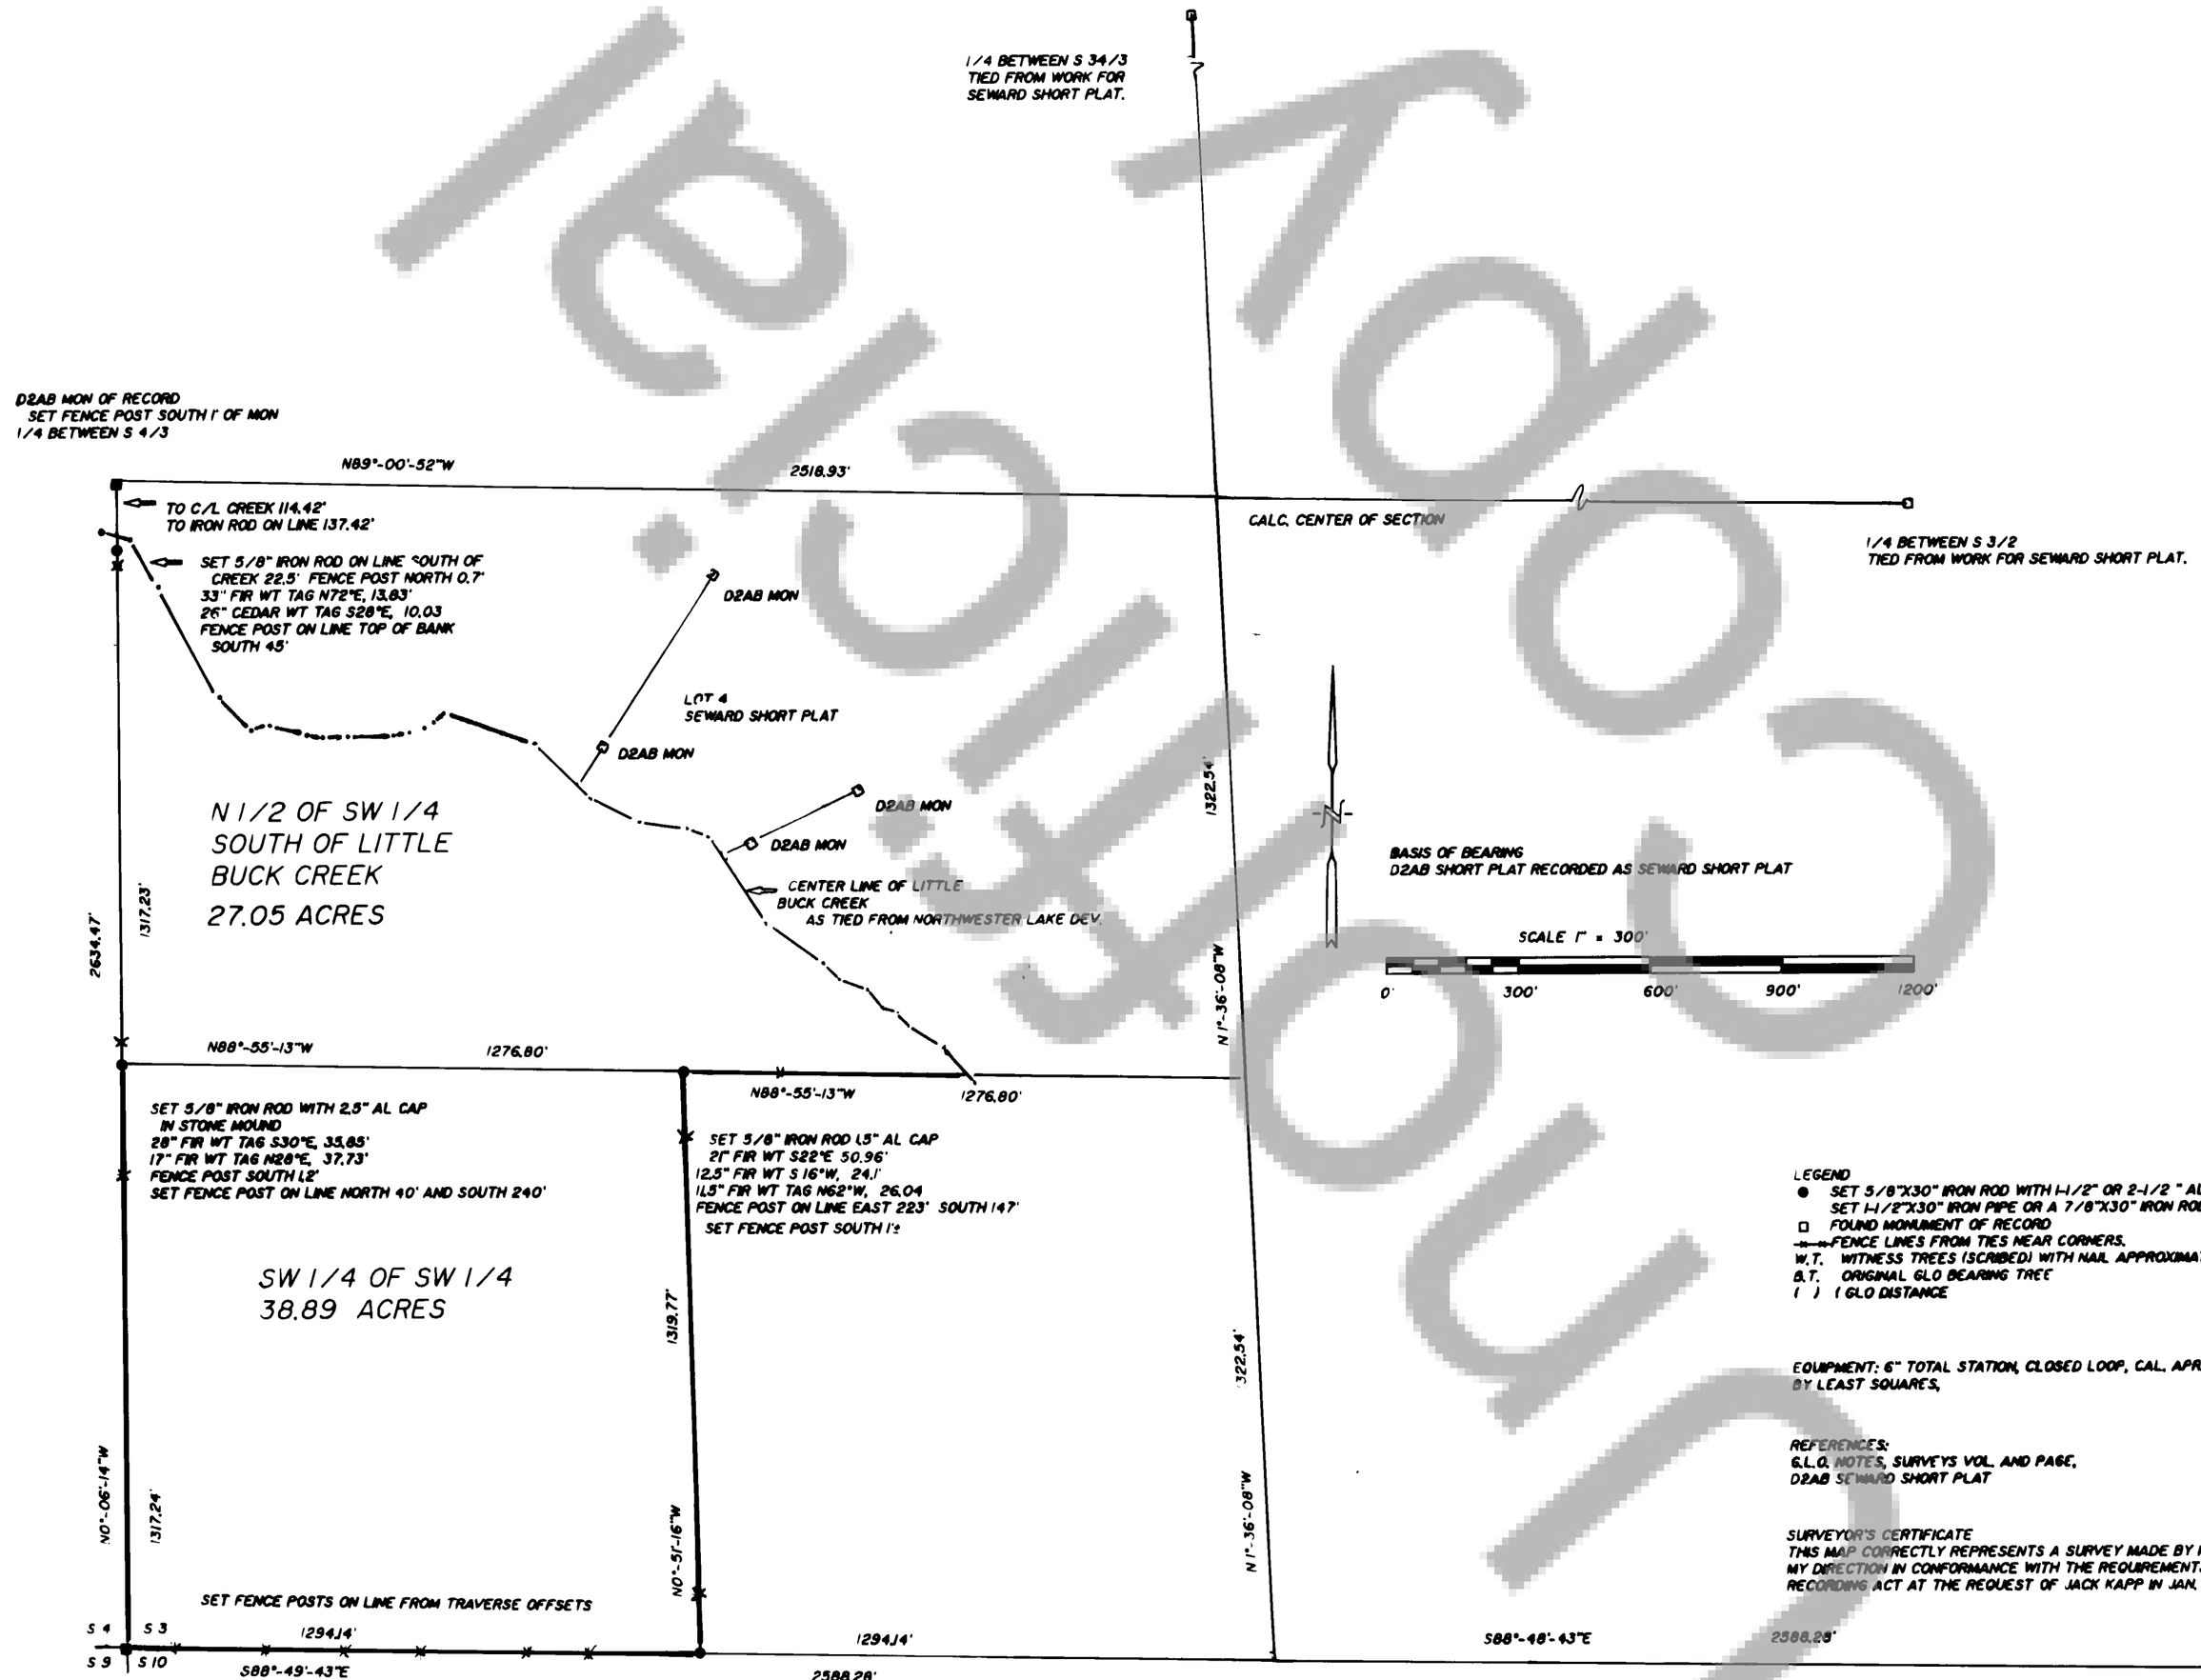

LEGEND
- ● SET 5/8"X30" IRON ROD WITH 1-1/2" OR 2-1/2 " AL. CAP
  SET 1-1/2"X30" IRON PIPE OR A 7/8"X30" IRON ROD WITH 2-1/2 BRASS OR AL. CAP
- □ FOUND MONUMENT OF RECORD
- —x—x— FENCE LINES FROM TIES NEAR CORNERS.
- W.T. WITNESS TREES (SCRIBED) WITH NAIL APPROXIMATING THE CENTER.
- B.T. ORIGINAL G.L.O BEARING TREE
- ( ) (GLO DISTANCE

EQUIPMENT: 6" TOTAL STATION, CLOSED LOOP, CAL. APR. 1991, CLOSURE BY LEAST SQUARES.

REFERENCES:
G.L.O. NOTES, SURVEYS VOL. AND PAGE,
D2AB SEWARD SHORT PLAT

SURVEYOR'S CERTIFICATE
THIS MAP CORRECTLY REPRESENTS A SURVEY MADE BY ME OR UNDER MY DIRECTION IN CONFORMANCE WITH THE REQUIREMENTS OF THE SURVEY RECORDING ACT AT THE REQUEST OF JACK KAPP IN JAN. 1992.

Dennis Peoples
DENNIS R. PEOPLES R.L.S. 25552
DATE JAN 12, 1992

DENNIS R. PEOPLES
STATE OF WASHINGTON
REGISTERED
PROFESSIONAL LAND SURVEYOR

AUDITOR'S CERTIFICATE
FILED FOR RECORDING THIS 19 DAY OF Feb, 1992
AT 12:45 P.M. IN BOOK 3 OF SURVEYS PAGE 75
AT THE REQUEST OF D2AB SURVEYING INC.
Gary M. Olson by
COUNTY AUDITOR
O. Lowry - Deputy

D2AB SURVEYING INC
22 COTTONTAIL RIDGE ROAD
WHITE SALMON, WA. 98672
PHONE NO. 493 3376
JACK KAPP

S 3 T3N R10E

A31003

Unofficial Document