112967

BK 3 PG 78

Surveys Page 78

Book 3

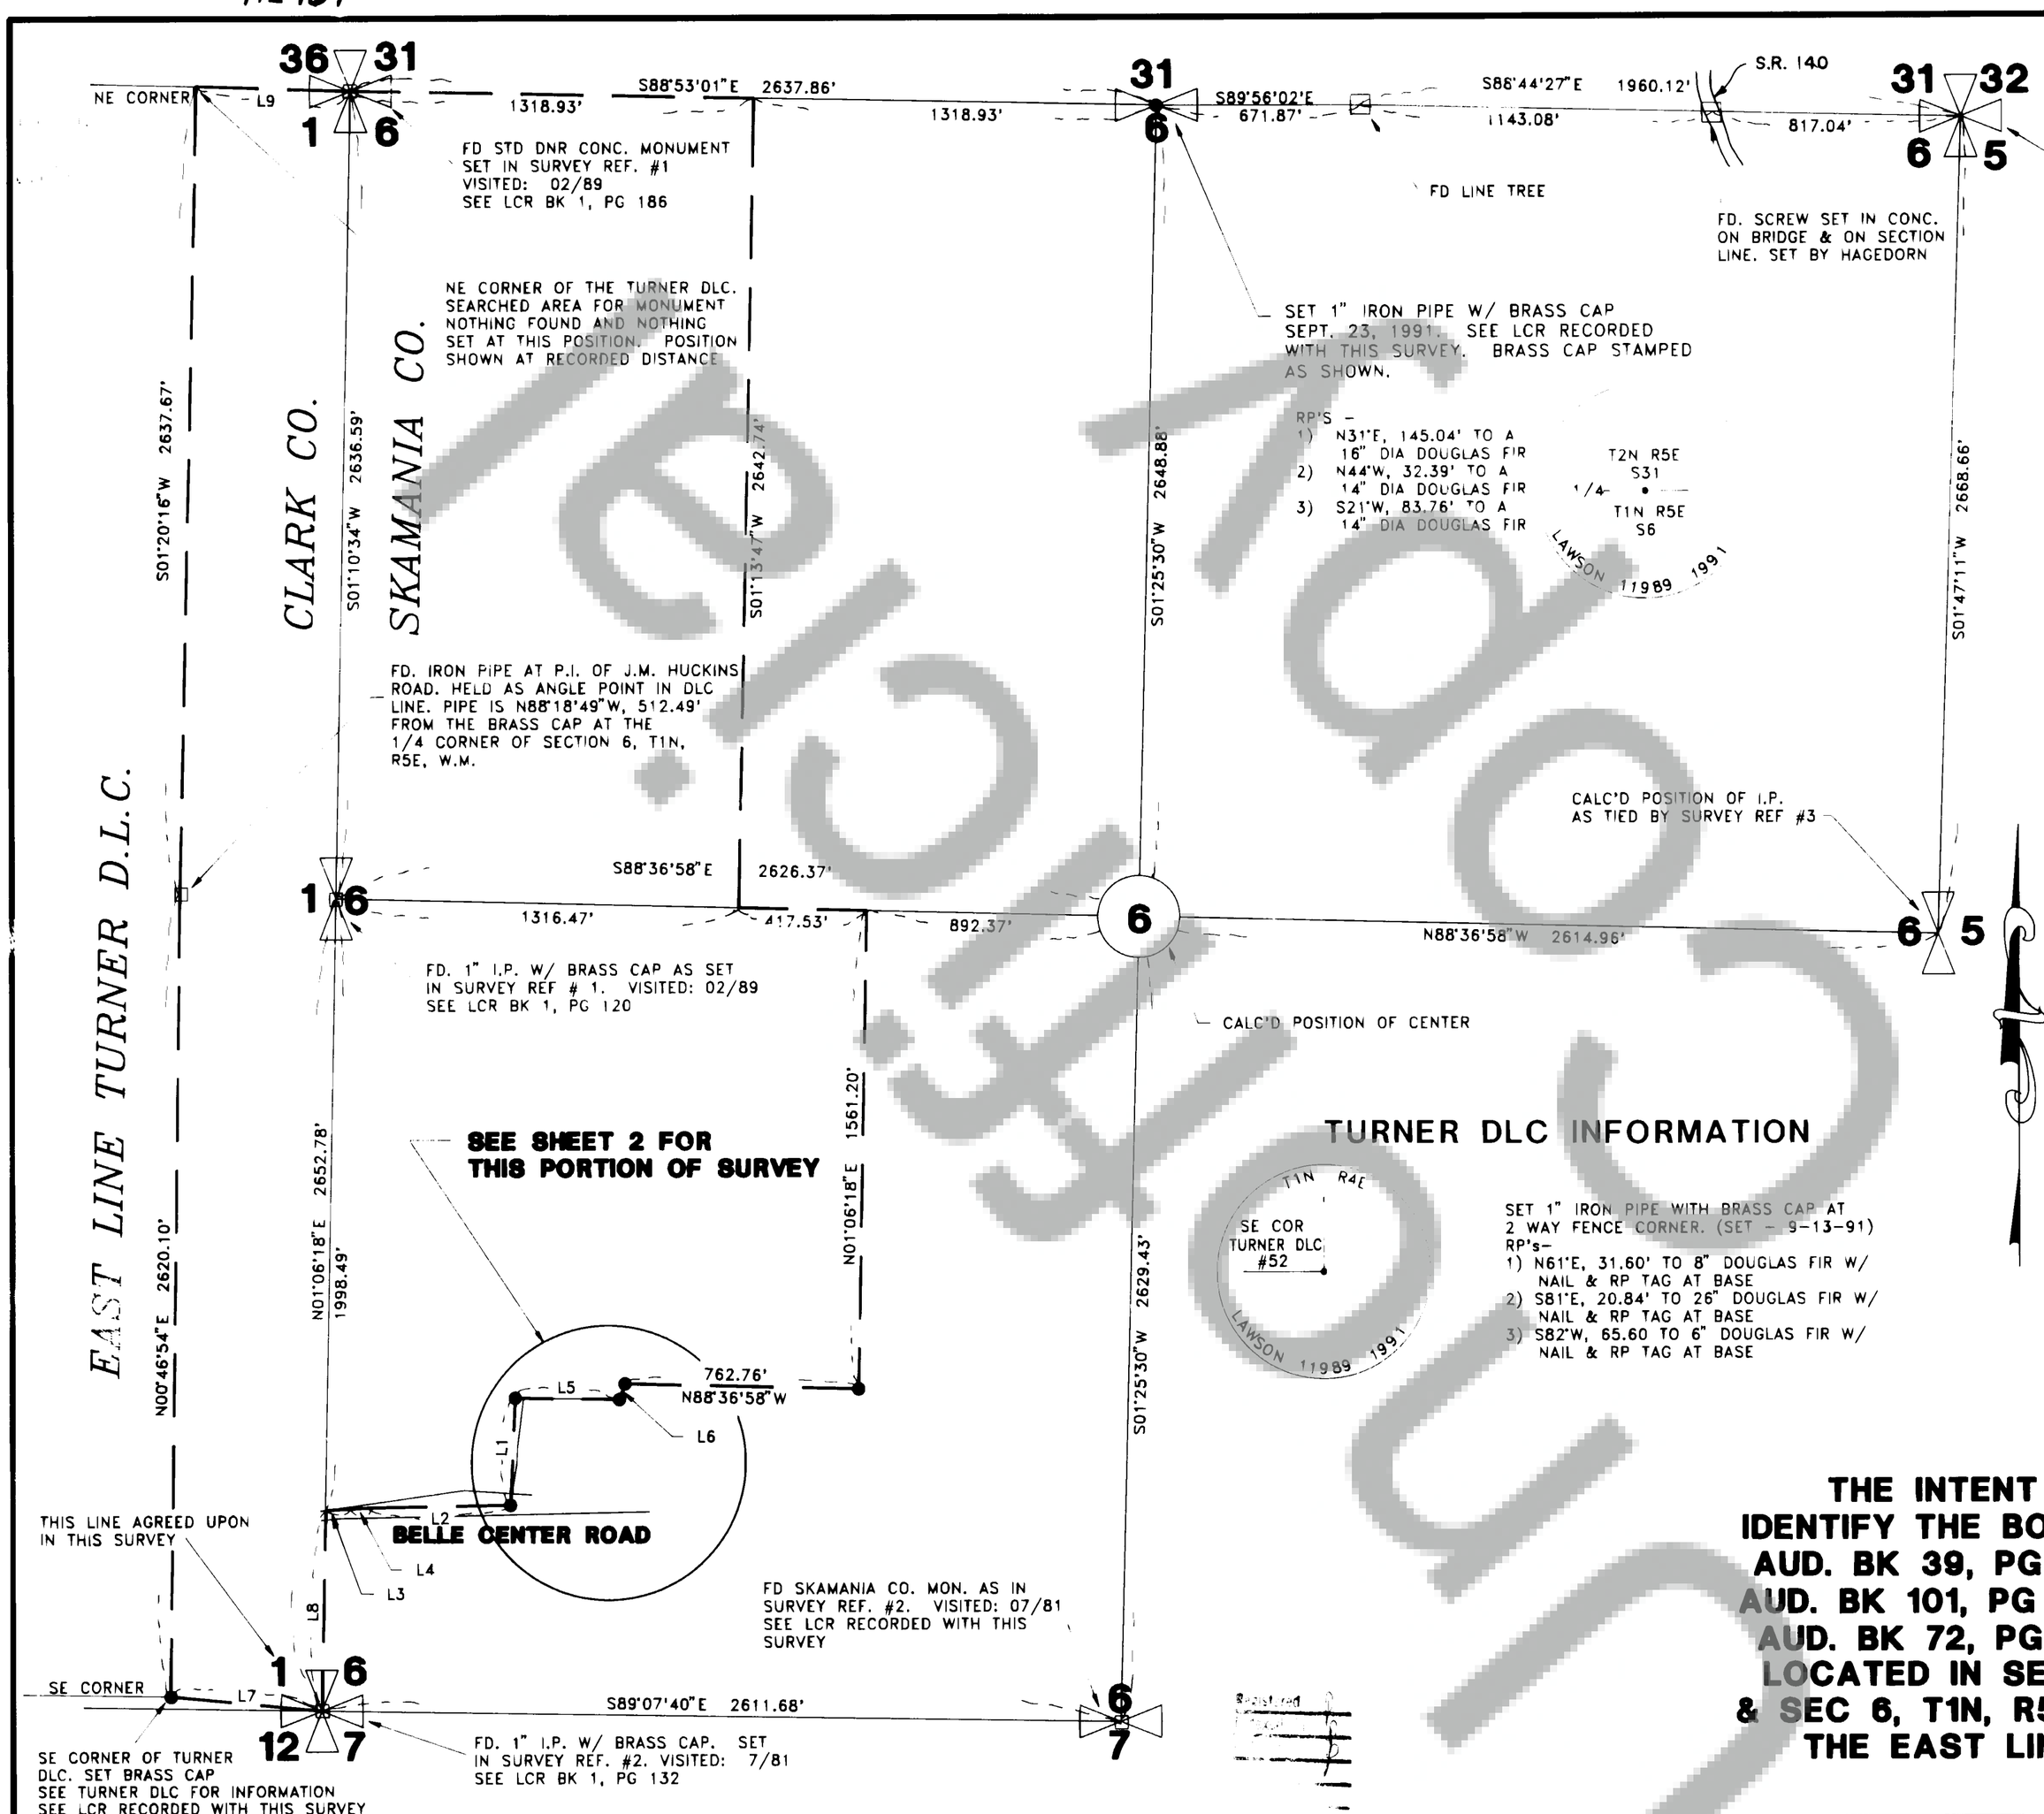

	BEARING	DISTANCE
L1	N02°31'51"E	311.93'
L2	S89°02'08"W	450.68'
L3	S85°04'45"W	48.46'
L4	N87°04'08"E	103.28'
L5	S89°12'05"E	343.08'
L6	N19°25'15"E	54.32'
L7	N84°32'17"E	499.11'
L8	N01°06'18"E	654.29'
L9	N88°11'06"W	505.05'

Basis of Bearing:
The East line of the NE 1/4 of Section 1 as Recorded in Bk 25, Pg 118 of Surveys

THE INTENT OF THIS SURVEY IS TO IDENTIFY THE BOUNDARIES RECORDED UNDER AUD. BK 39, PG 108 (ATKOCUNAS to AGUN) AUD. BK 101, PG 723 (MILLER to HILDEBRAND) AUD. BK 72, PG 625 (EWALT to JOHNSTON) LOCATED IN SEC. 1, T1N, R4E (CLARK CO.) & SEC 6, T1N, R5E (SKAMINIA CO.) & ALONG THE EAST LINE OF THE TURNER D.L.C.

Reproduced from Microfilm

EQUIPMENT USED:
WILD T1600/1-SEC. THEODOLITE
WILD DISTOMAT DI-5

PROCEDURES USED:
FIELD TRAVERSE

METHOD OF CALCULATION:
COMPASS RULE ADJUSTMENT
MINIMUM CLOSURE = 1:5,000

LEGEND
○ CALC'D POSITION
□ FOUND MONUMENT
● SET 1/2" IRON ROD W/ YELLOW CAP EXCEPT BRASS CAPS AS NOTED. CAPS STAMPED (WA 11989)

SURVEY REFERENCE:
1. BK 25, PG 118 (LAWSON) SURVEY
2. BK 3, PG 14 (LAWSON) SURVEY
3. BK 11, PG 111 (HAGEDORN) SURVEY
4. BELLE CENTER RD CRP 74-34 (07/74)

AUDITOR'S CERTIFICATE
FILED FOR RECORD THIS 19 DAY OF Feb 1992 AT 4:17 P M IN BOOK 3 OF SURVEYS AT PAGE 78-9 AT THE REQUEST OF LAWSON SURVEYING AND ENGINEERING, INC.
DEPUTY COUNTY AUDITOR

SURVEYORS CERTIFICATE
THIS MAP CORRECTLY REPRESENTS A SURVEY MADE BY ME OR UNDER MY DIRECTION IN CONFORMANCE WITH THE REQUIREMENTS OF THE SURVEY RECORDING ACT AT THE REQUEST OF GEORGE AGUN IN DECEMBER 1991.
WA 11989
SURVEYOR'S CERTIFICATE NUMBER

JOHN G. LAWSON STATE OF WASHINGTON 11989 REGISTERED PROFESSIONAL LAND SURVEYOR EXPIRES 5-10-92

RECORD OF SURVEY
SECTION 1, T1N, R4E, W.M.
CLARK COUNTY, WASHINGTON
SECTION 6, T1N, R5E, W.M.
SKAMINIA COUNTY, WASHINGTON

SURVEYED BY: JOHN G. LAWSON, PLS
DRAWN BY:
CHECKED BY: J.C.B.

LAWSON SURVEYING & ENGINEERING, INC.
Bldg. 2, Suite 280 11800 N.E. 95th Street
Vancouver, WA 98682 (206) 256-8008

DATE: DEC. 4, 1991
SHT 1 of 2
JOB NO. 90-89-010104

Surveys Page 79 Book 3

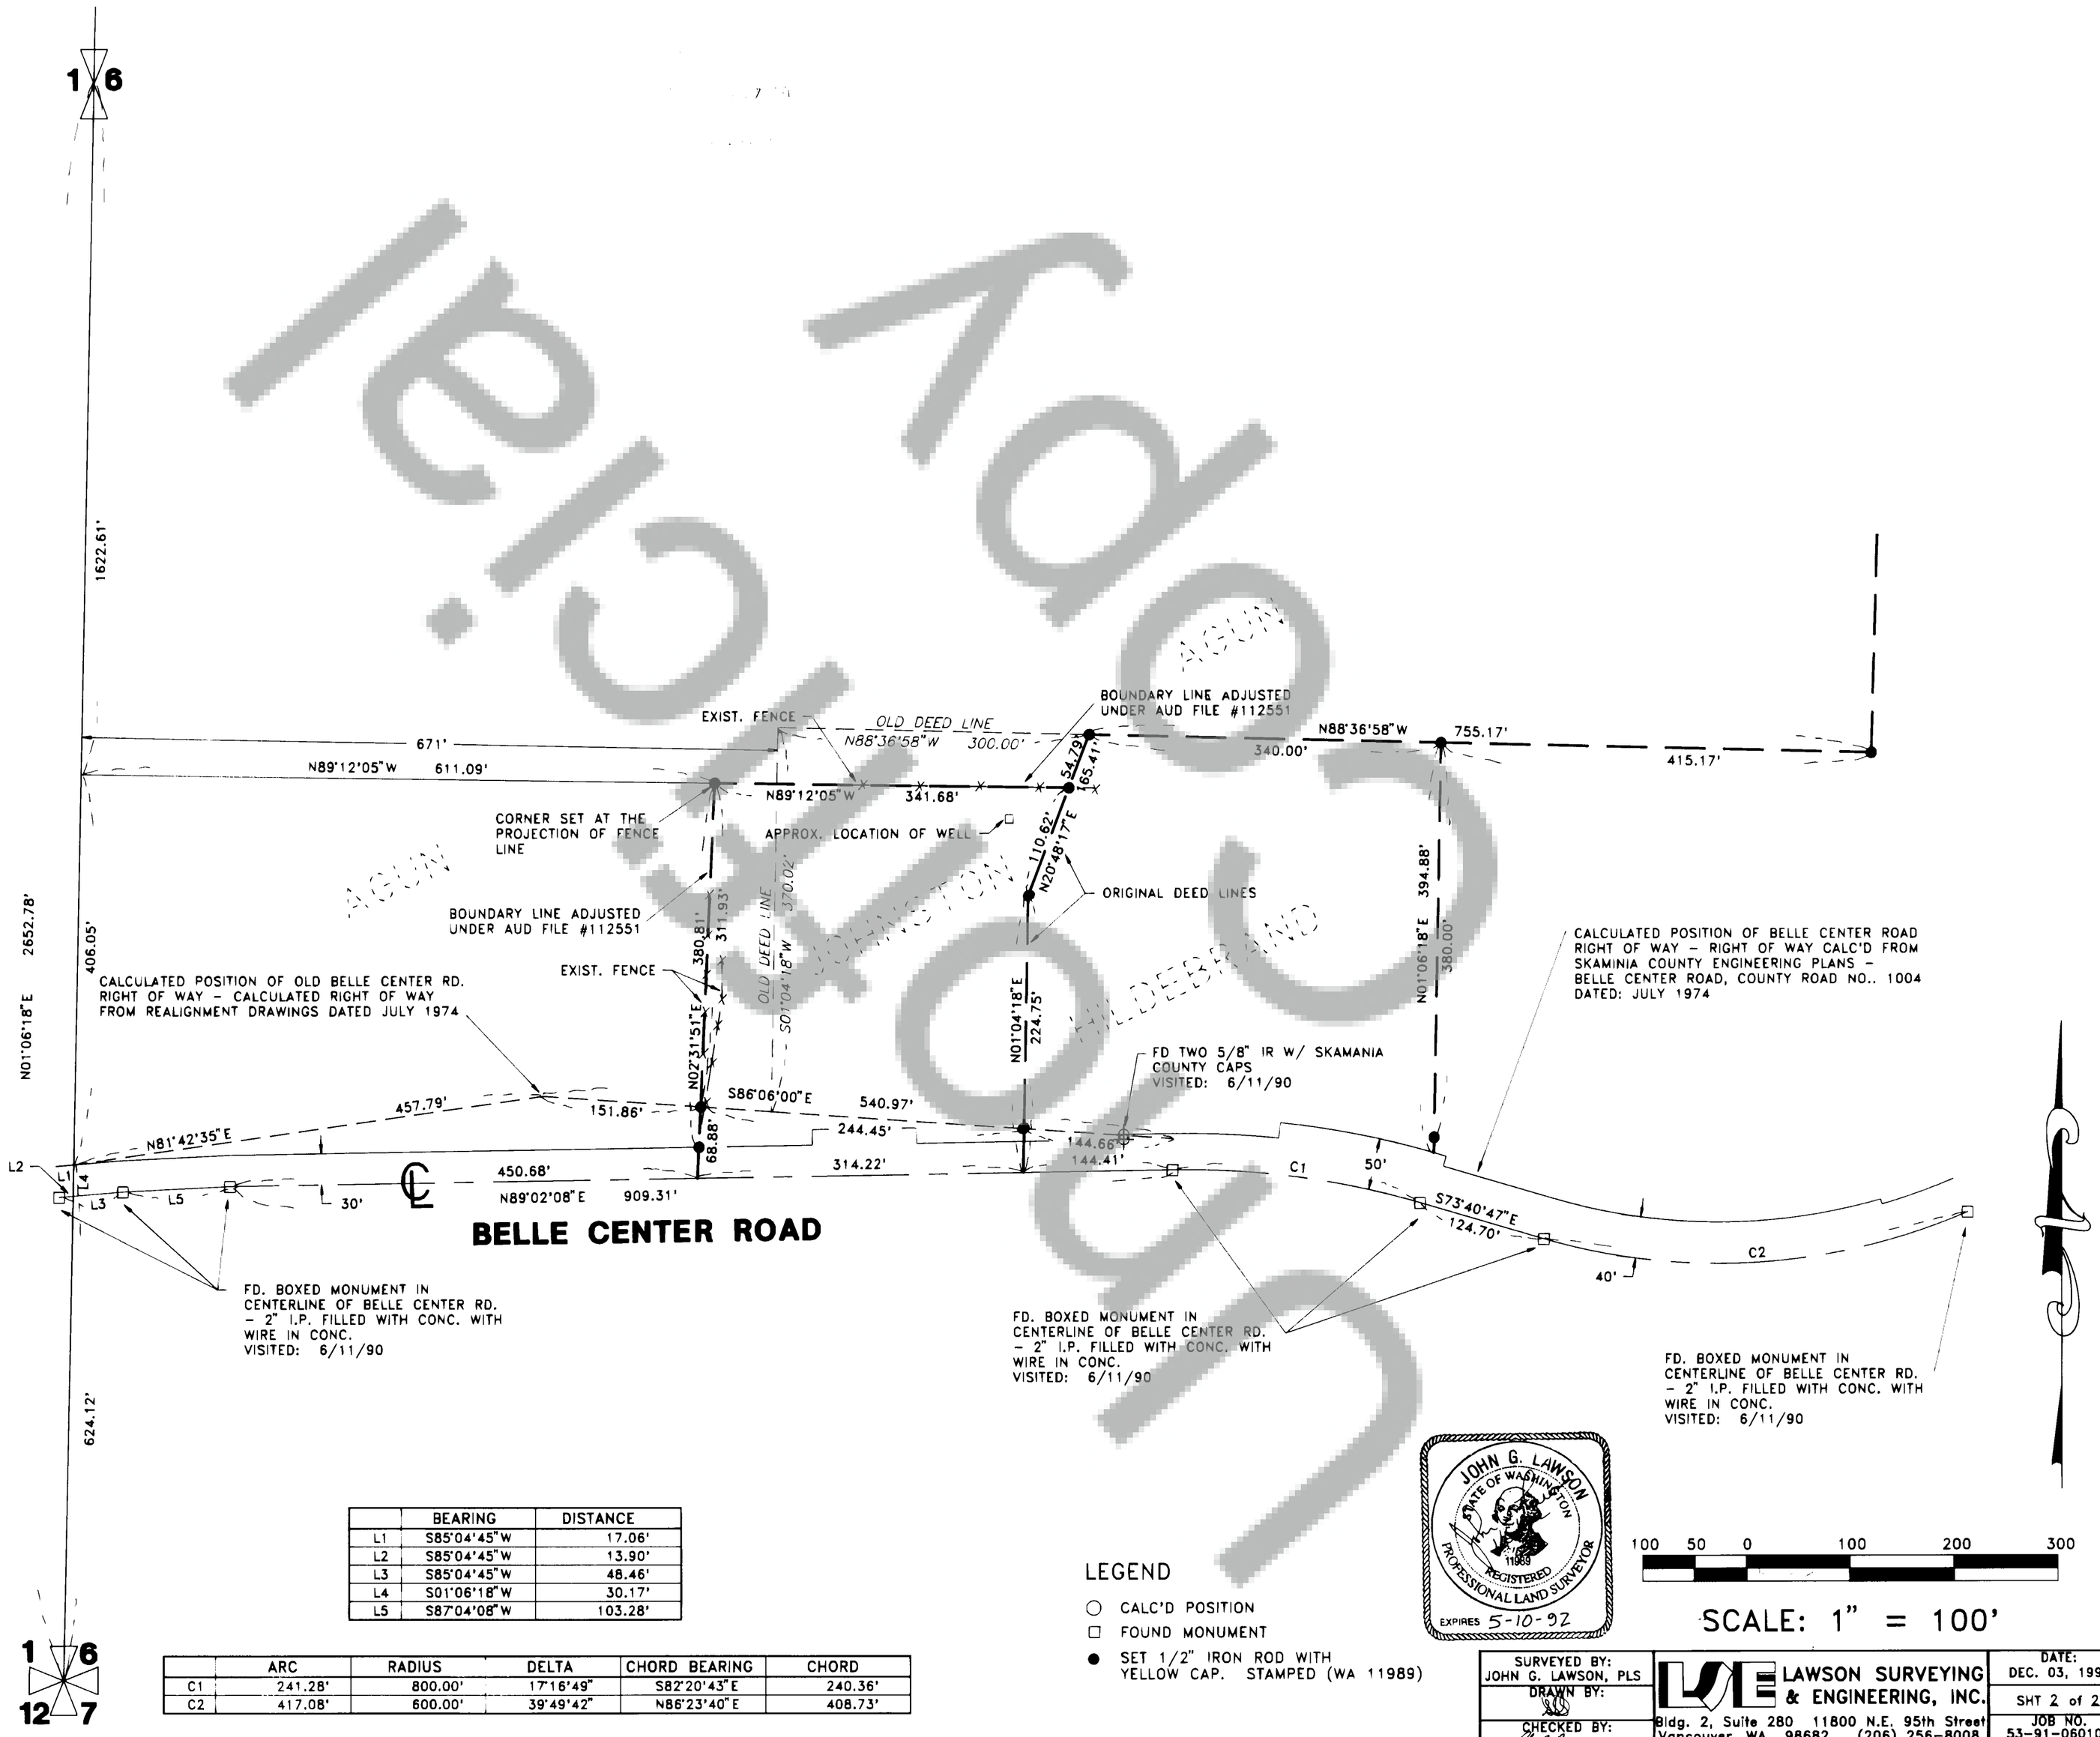

	BEARING	DISTANCE
L1	S85°04'45"W	17.06'
L2	S85°04'45"W	13.90'
L3	S85°04'45"W	48.46'
L4	S01°06'18"W	30.17'
L5	S87°04'08"W	103.28'

	ARC	RADIUS	DELTA	CHORD BEARING	CHORD
C1	241.28'	800.00'	17°16'49"	S82°20'43"E	240.36'
C2	417.08'	600.00'	39°49'42"	N86°23'40"E	408.73'

LEGEND

- ○ CALC'D POSITION
- □ FOUND MONUMENT
- ● SET 1/2" IRON ROD WITH YELLOW CAP. STAMPED (WA 11989)

SURVEYED BY: JOHN G. LAWSON, PLS	LAWSON SURVEYING & ENGINEERING, INC.	DATE: DEC. 03, 1991
DRAWN BY:		SHT 2 of 2
CHECKED BY:	Bldg. 2, Suite 280 11800 N.E. 95th Street Vancouver, WA 98682 (206) 256-8008	JOB NO. 53-91-060105 90-89-010104

Unofficial Copy