Book 3 Page 123

117035

Aug 17 4 12 PM '93

GARY M. OLSON

BOOK 3 PAGE 123

SURVEY

IN THE TOWN OF NORTH BONNEVILLE
IN THE G.W. JOHNSON D.L.C. No.38
IN THE NE 1/4 SW 1/4
OF SEC. 20, T2N, R7E, W.M.
SKAMANIA COUNTY, WA.

NARRATIVE

THE PURPOSE OF THIS SURVEY WAS TO REPLACE MONUMENT "NB52B" AS ORIGINALLY SET BY HAGEDORN, INC. FOR THE U.S. ARMY CORPS OF ENGINEERS IN CONJUNCTION WITH THE PLATTING OF THE "SECOND ADDITION TO THE PLATS OF RELOCATED NORTH BONNEVILLE" IN 1980. EXISTING MONUMENT "NB52C" WAS RECOVERED ALONG WITH THE BRASS SCREW NOTED AT THE INTERSECTION OF THE D.L.C. LINE AND THE SOUTH RIGHT-OF-WAY LINE OF STATE ROUTE 14 (BOTH MONUMENTS ALSO HAVING BEEN SET BY HAGEDORN, INC. IN 1979-1980). "NB52B" WAS RESET AT RECORD ANGLE AND DISTANCE FROM "NB52C" HOLDING THE BRASS SCREW FOR BEARING. ALL FIELD WORK WAS DONE ON APRIL 7, 1992. A 5" TOTAL STATION WAS USED FOR CONTROL TIES AND CORNER SETTING.

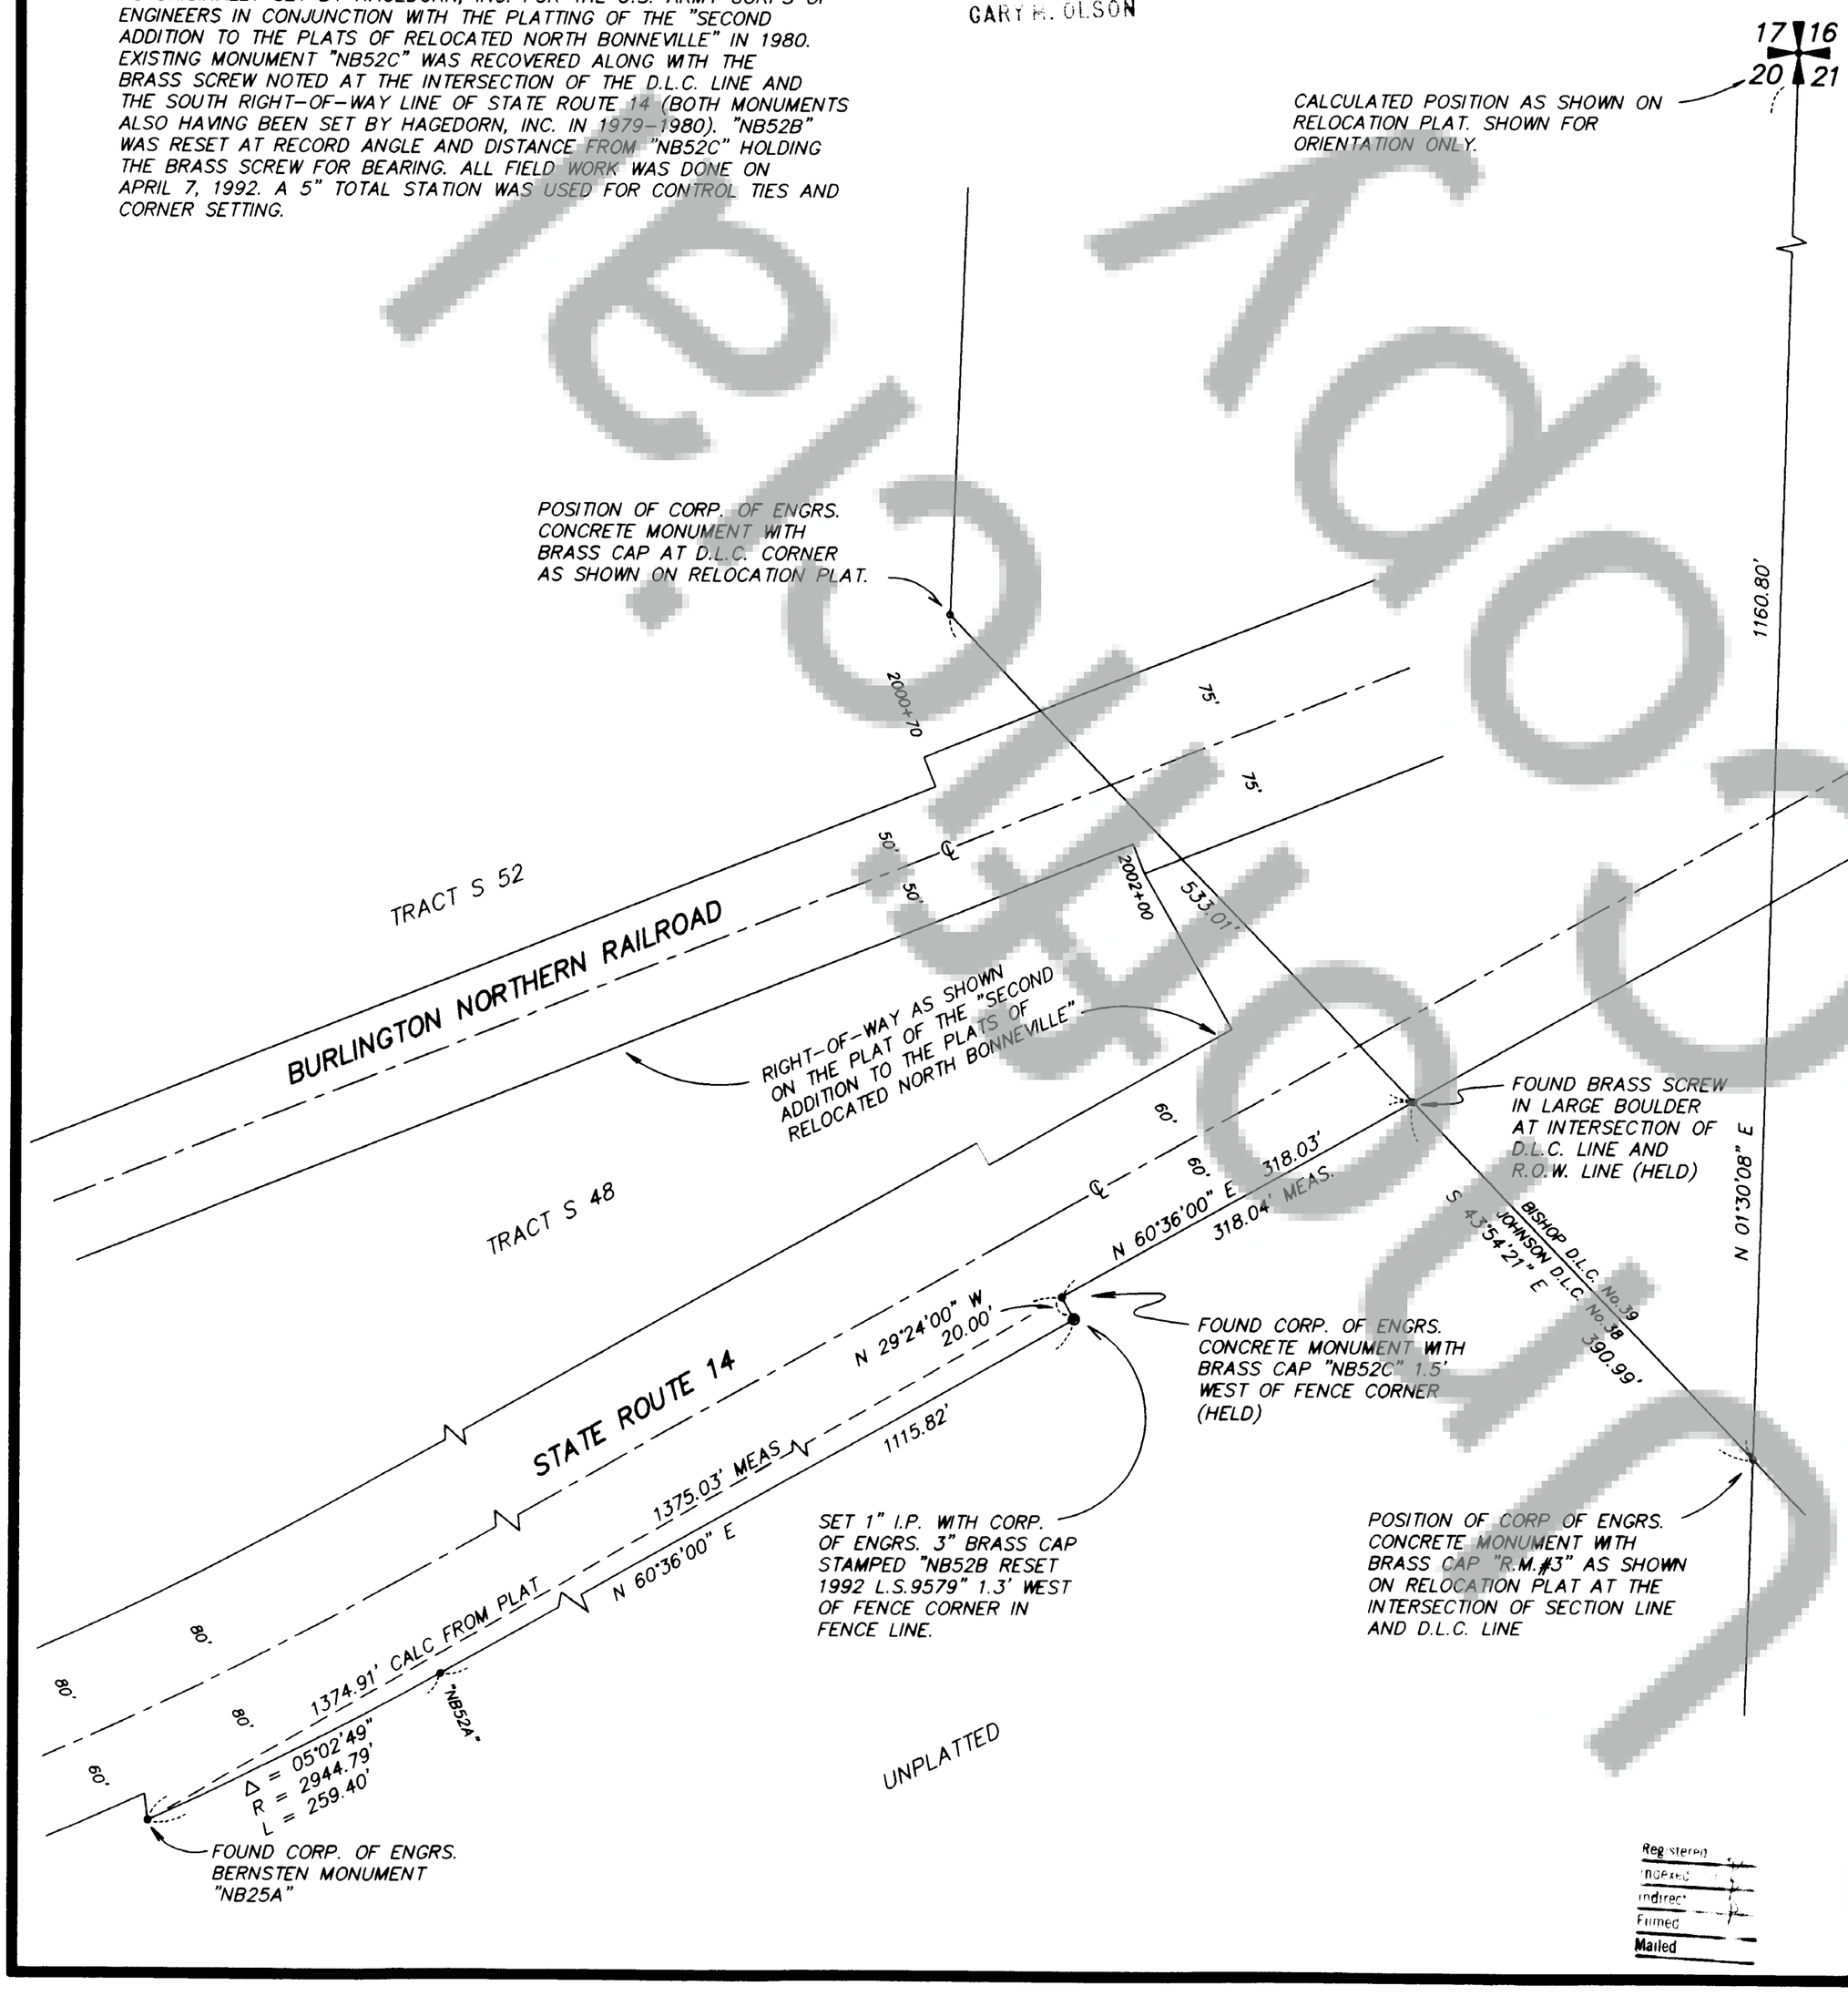

0 50 100 200
SCALE 1"= 100'

BEARINGS ARE WASHINGTON STATE COORDINATE SYSTEM SOUTH ZONE AS SHOWN ON THE "SECOND ADDITION TO THE PLATS OF RELOCATED NORTH BONNEVILLE"

LEGEND

- • MONUMENT FOUND AS NOTED
- ◉ 1" I.P. WITH BRASS CAP SET
- ○ CALCULATED POINT

SURVEYOR'S CERTIFICATE

This map correctly represents a survey made by me or under my direction in conformance with the requirements of the Survey Recording Act at the request of UNITED STATES ARMY CORP OF ENGINEERS in APRIL ,19 92

(Signed & Sealed) William F. Hagedorn

Certificate No. 9579

AUDITOR'S CERTIFICATE

Filed for record this 17th day of August ,19 93 at 4:12 PM. in Book 3 of surveys at Page 123 at the request of Hagedorn, Inc.

(Signed) Gary M. Olson by C. Lowry
(Deputy County Auditor)

NOTE: Hagedorn, Inc. makes no warranties as to matters of unwritten title such as acquiescence, estoppel, adverse possession, etc.

Registered
Indexed
Indirect
Formed
Mailed

SCALE 1"= 100'
DATE MAY 12, 1992
JOB NO. 92-098
CALC. BY BPT
DRAWN BY BPT
CHECKED BY CEW
SHEET 1 OF 1

HAGEDORN, INC.
1924 Broadway Vancouver, Wa.
98663
Ph: (206) 696-4428 (503) 283-6778

Retyped