Nov 8 12 33 PM '94
GARY M. OLSON

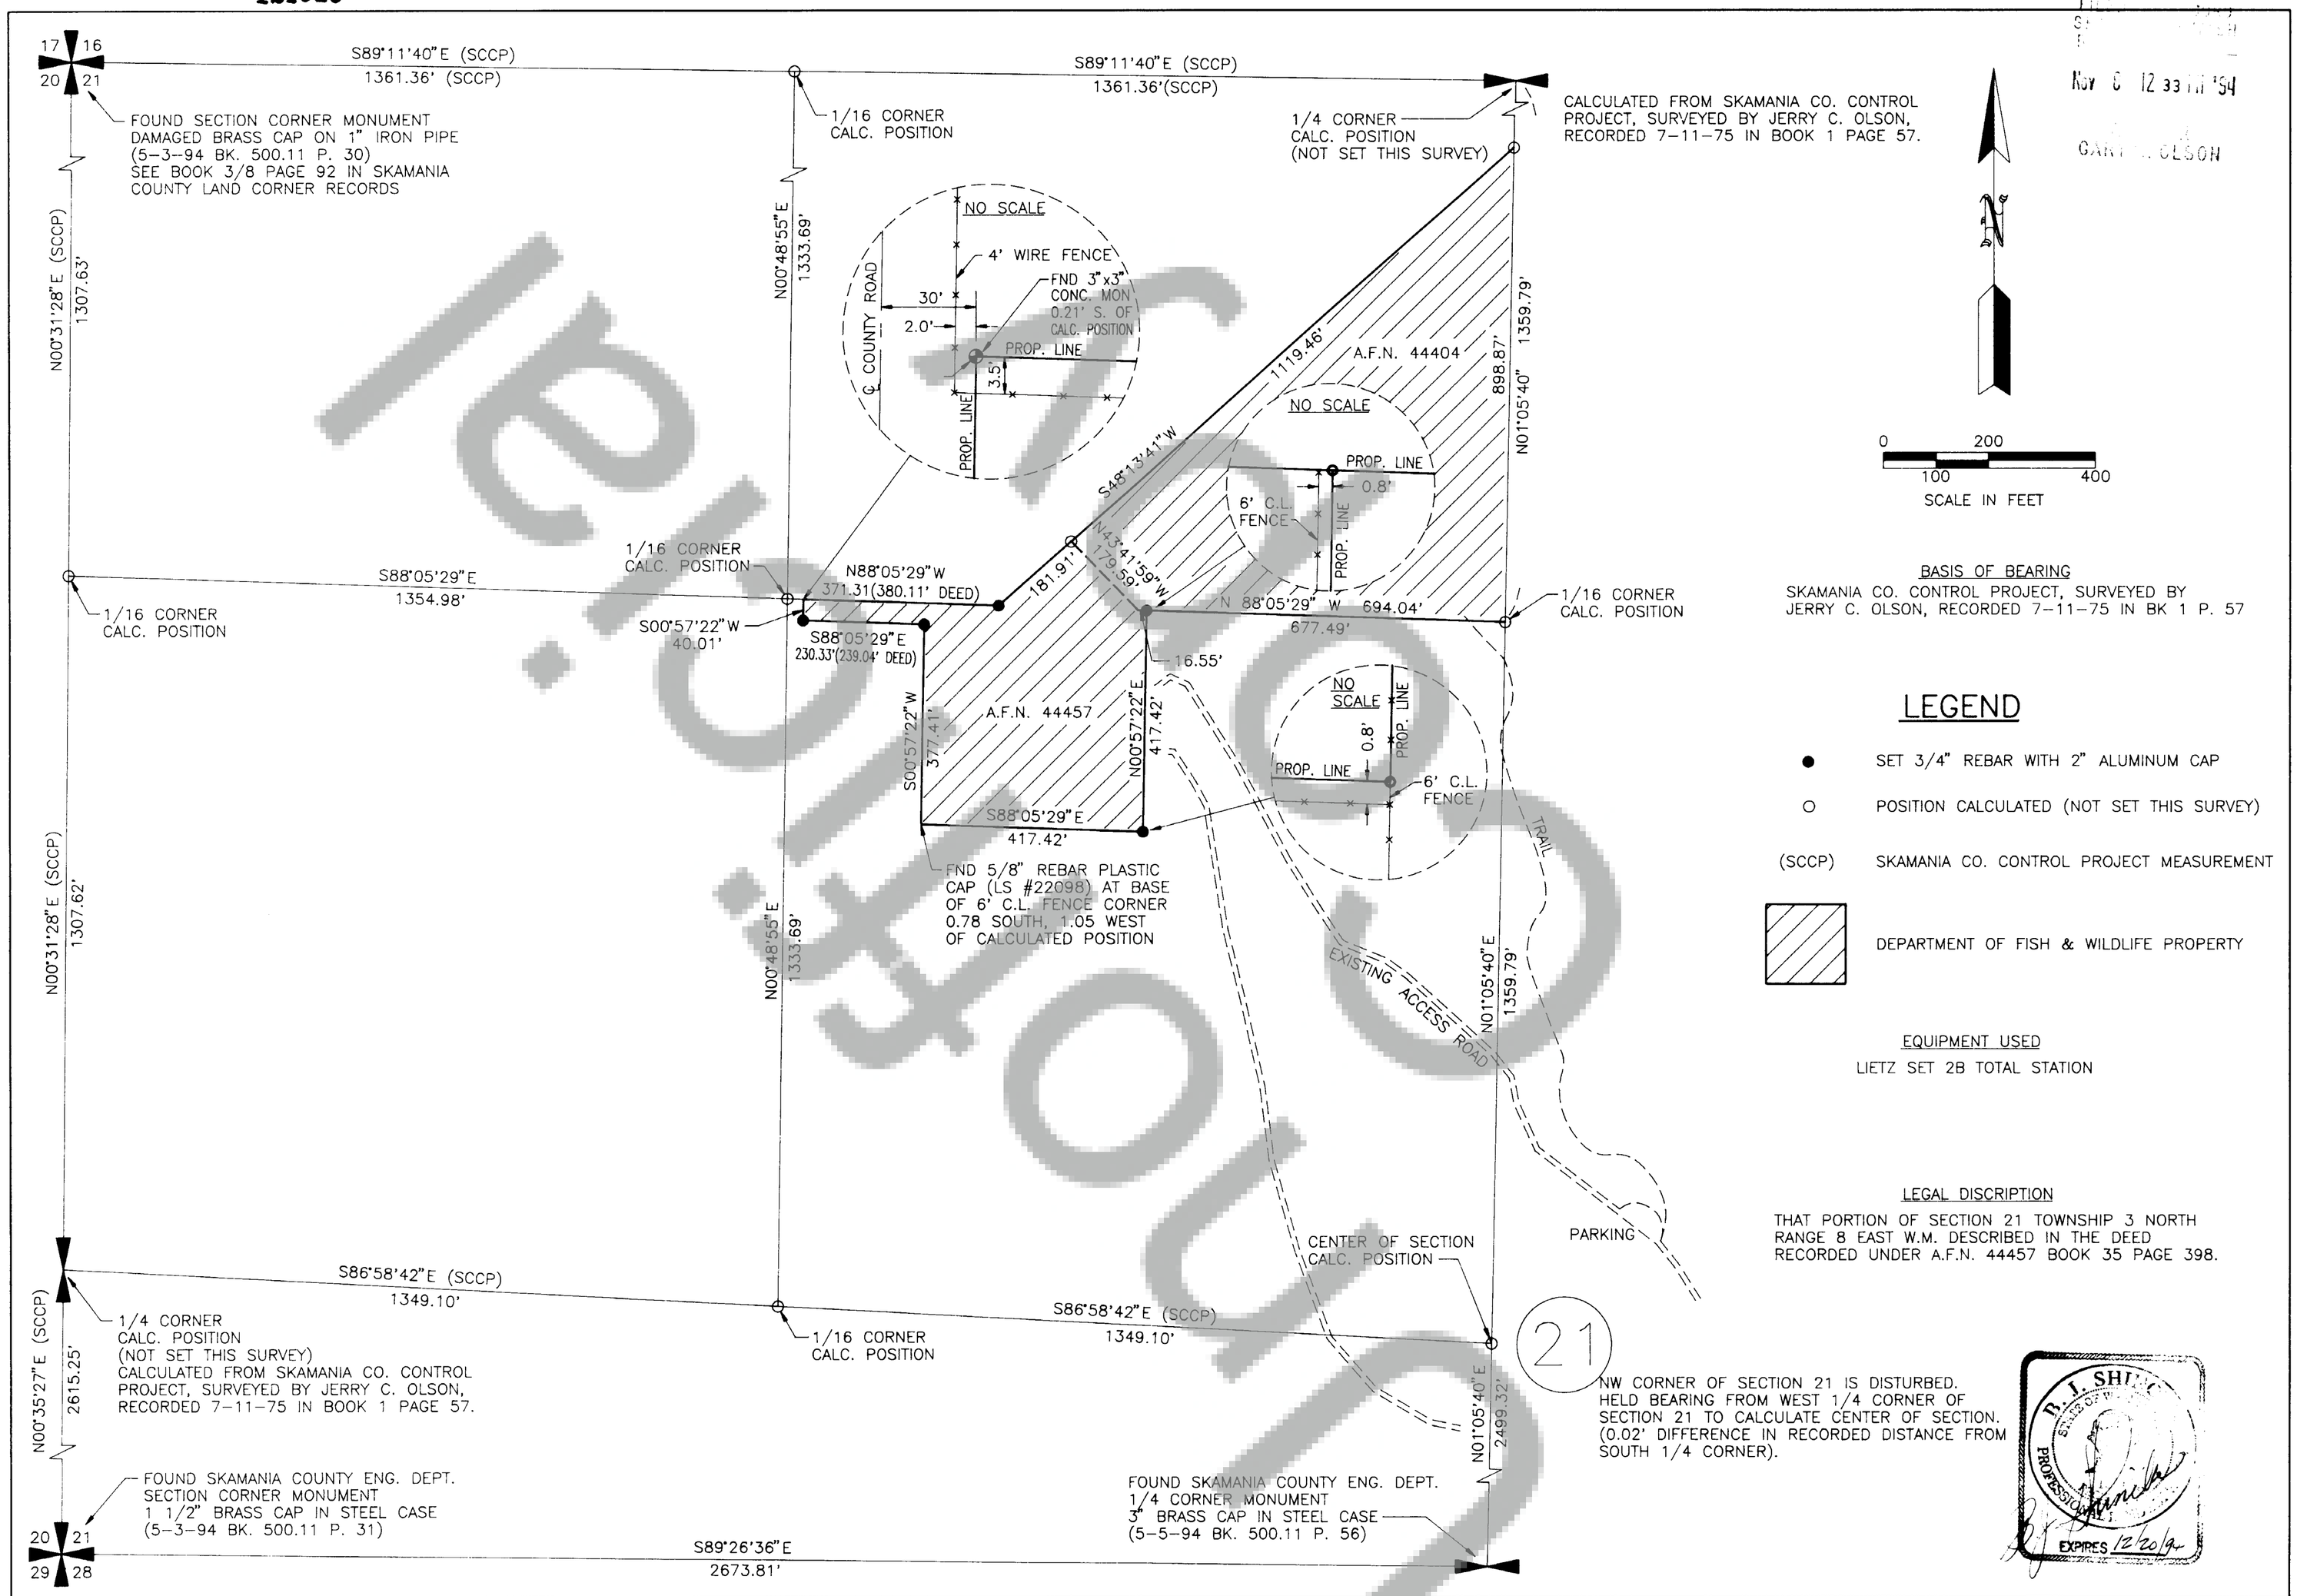

AUDITOR'S CERTIFICATE

Filed for record this 8th day of November, 1994 at 12:33 P M. in book 3 of Surveys at page 172 at the request of Dept. of Fish & Wildlife

Gary M. Olson by P. Lowry
County Auditor Deputy

SURVEYOR'S CERTIFICATE

This map correctly represents a survey made by me or under my direction in conformance with the requirements of the Survey Recording Act at the request of the Dept. of Fish & Wildlife

in July, 1994 B.J. Shincke

Certificate No. 13518

AUDITOR'S INDEXING DATA

A PORTION OF THE W. 1/2 OF THE E. 1/2 OF THE NW 1/4 OF SEC. 21 TWP 3 N., R. 8 E. W.M.

WA. STATE DEPT. OF FISH & WILDLIFE
600 CAPITOL WAY NORTH
OLYMPIA WASHINGTON 98501

DRAWN BY:	DATE	JOB NO:
R. REICHEL	OCT. 19, 1994	FLD BK: 500.11
CHECKED BY:	SCALE	SHEET
J. SHINCKE	1" = 200'	1 OF 1

Unofficial Copy

BOOK 3 SURVEYS PAGE 172