123907

BOOK 3 PAGE 205

Nov 29 9 23 AM '95

GARY M. OLSON

Book 3 Surveys Page 205

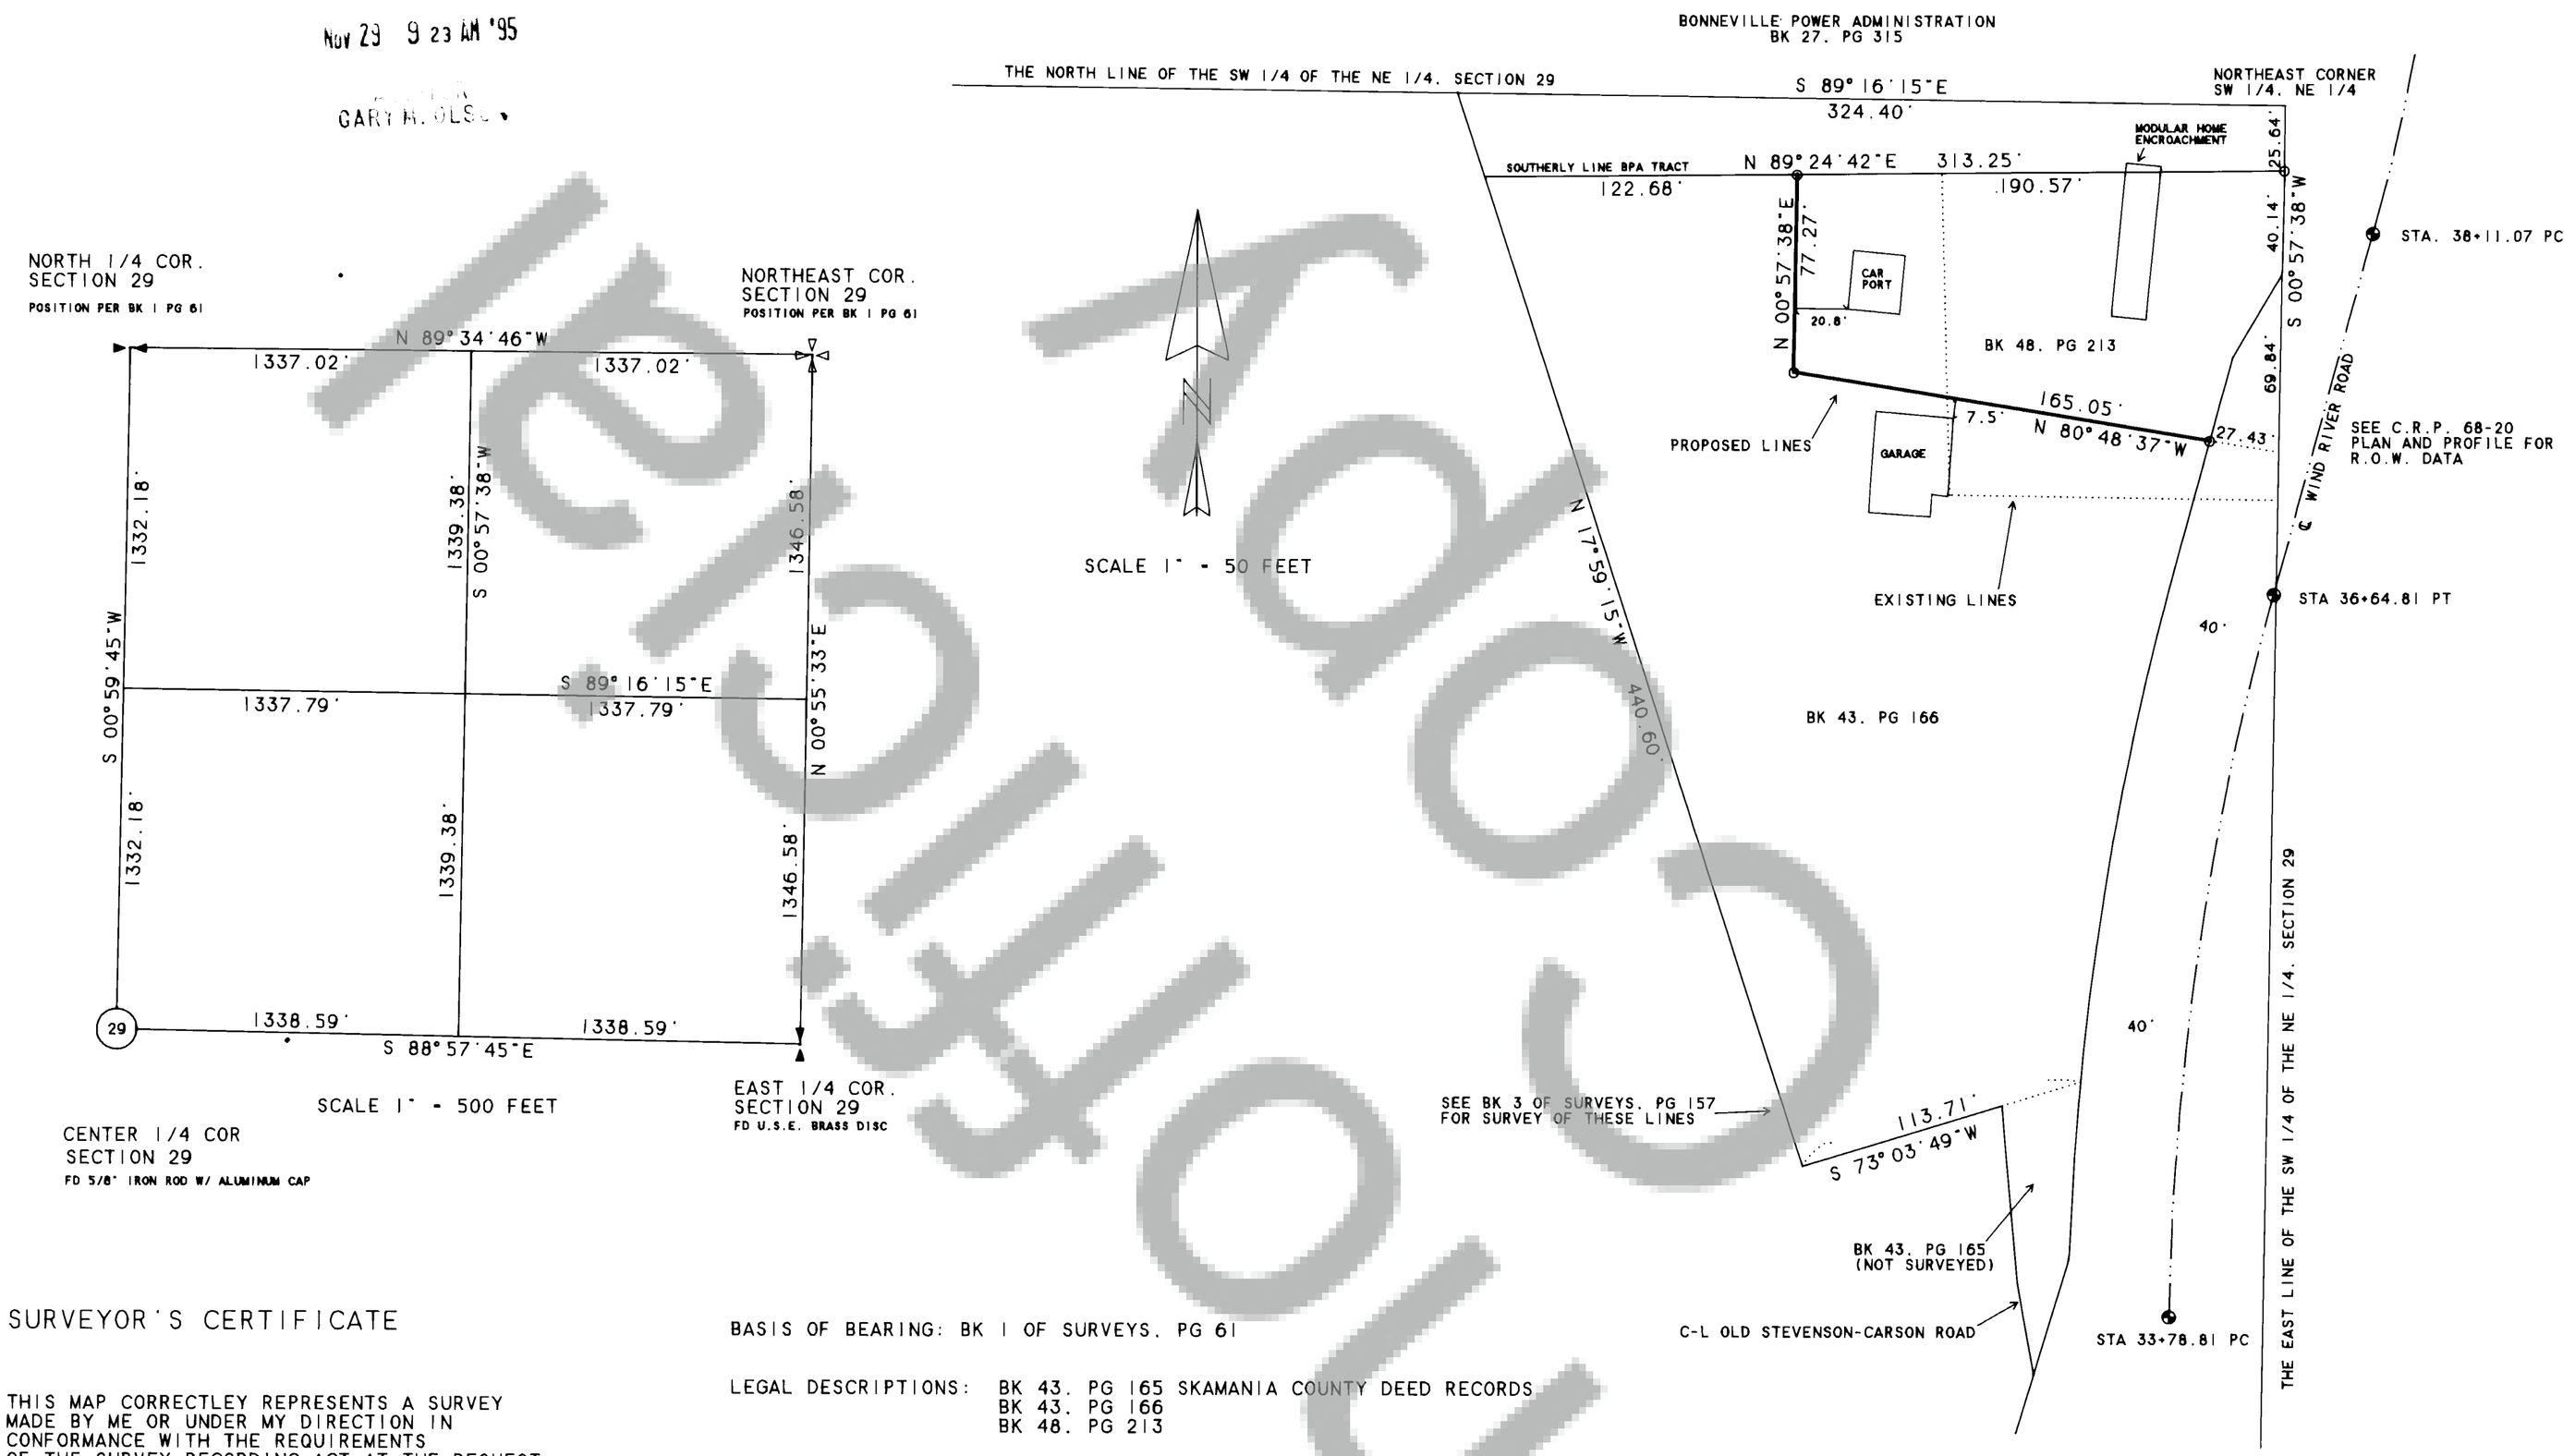

SURVEYOR'S CERTIFICATE

THIS MAP CORRECTLEY REPRESENTS A SURVEY MADE BY ME OR UNDER MY DIRECTION IN CONFORMANCE WITH THE REQUIREMENTS OF THE SURVEY RECORDING ACT AT THE REQUEST OF GEORGE ACKER IN JULY. 1995.

Kevin Dowd
KEVIN DOWD PLS 29288

AUDITOR'S CERTIFICATE

FILED FOR RECORD THIS 29th DAY OF November 1995 AT 9:23 am IN BOOK 3 OF SURVEYS AT PAGE 205 AT THE REQUEST OF WYEAST SURVEYS.

Gary M. Olson by P. Lowry - Deputy
COUNTY AUDITOR

BASIS OF BEARING: BK 1 OF SURVEYS. PG 61

LEGAL DESCRIPTIONS: BK 43. PG 165 SKAMANIA COUNTY DEED RECORDS
BK 43. PG 166
BK 48. PG 213

THIS SURVEY WAS CONDUCTED DURING JULY. 1995 BY RANDOM TRAVERSE USING A 5" TOTAL STATION.
THIS SURVEY MEETS THE MINIMUM STANDARDS FOR SURVEYS AS PER WAC 332-130-090.

○ SET 5/8" IRON ROD WITH YELLOW PLASTIC CAP STAMPED "WYEAST SURVEYS PLS 29288"

◐ FOUND ℄ MONUMENT CASE AS PER C.R.P. 68-20

STATE OF WASHINGTON
KEVIN DOWD
REGISTERED
PROFESSIONAL LAND SURVEYOR
EXPIRES 5-29-97

BOUNDARY LINE ADJUSTMENT

SITUATED IN THE NORTHEAST QUARTER
SECTION 29
T3 NORTH. R8 EAST. W.M.
SKAMANIA COUNTY. WASHINGTON

FOR: GEORGE ACKER

WYEAST SURVEYS
KEVIN DOWD
4399 WOODWORTH DR.
MT HOOD. OR 97041
(503) 352-6065

Unofficial Copy