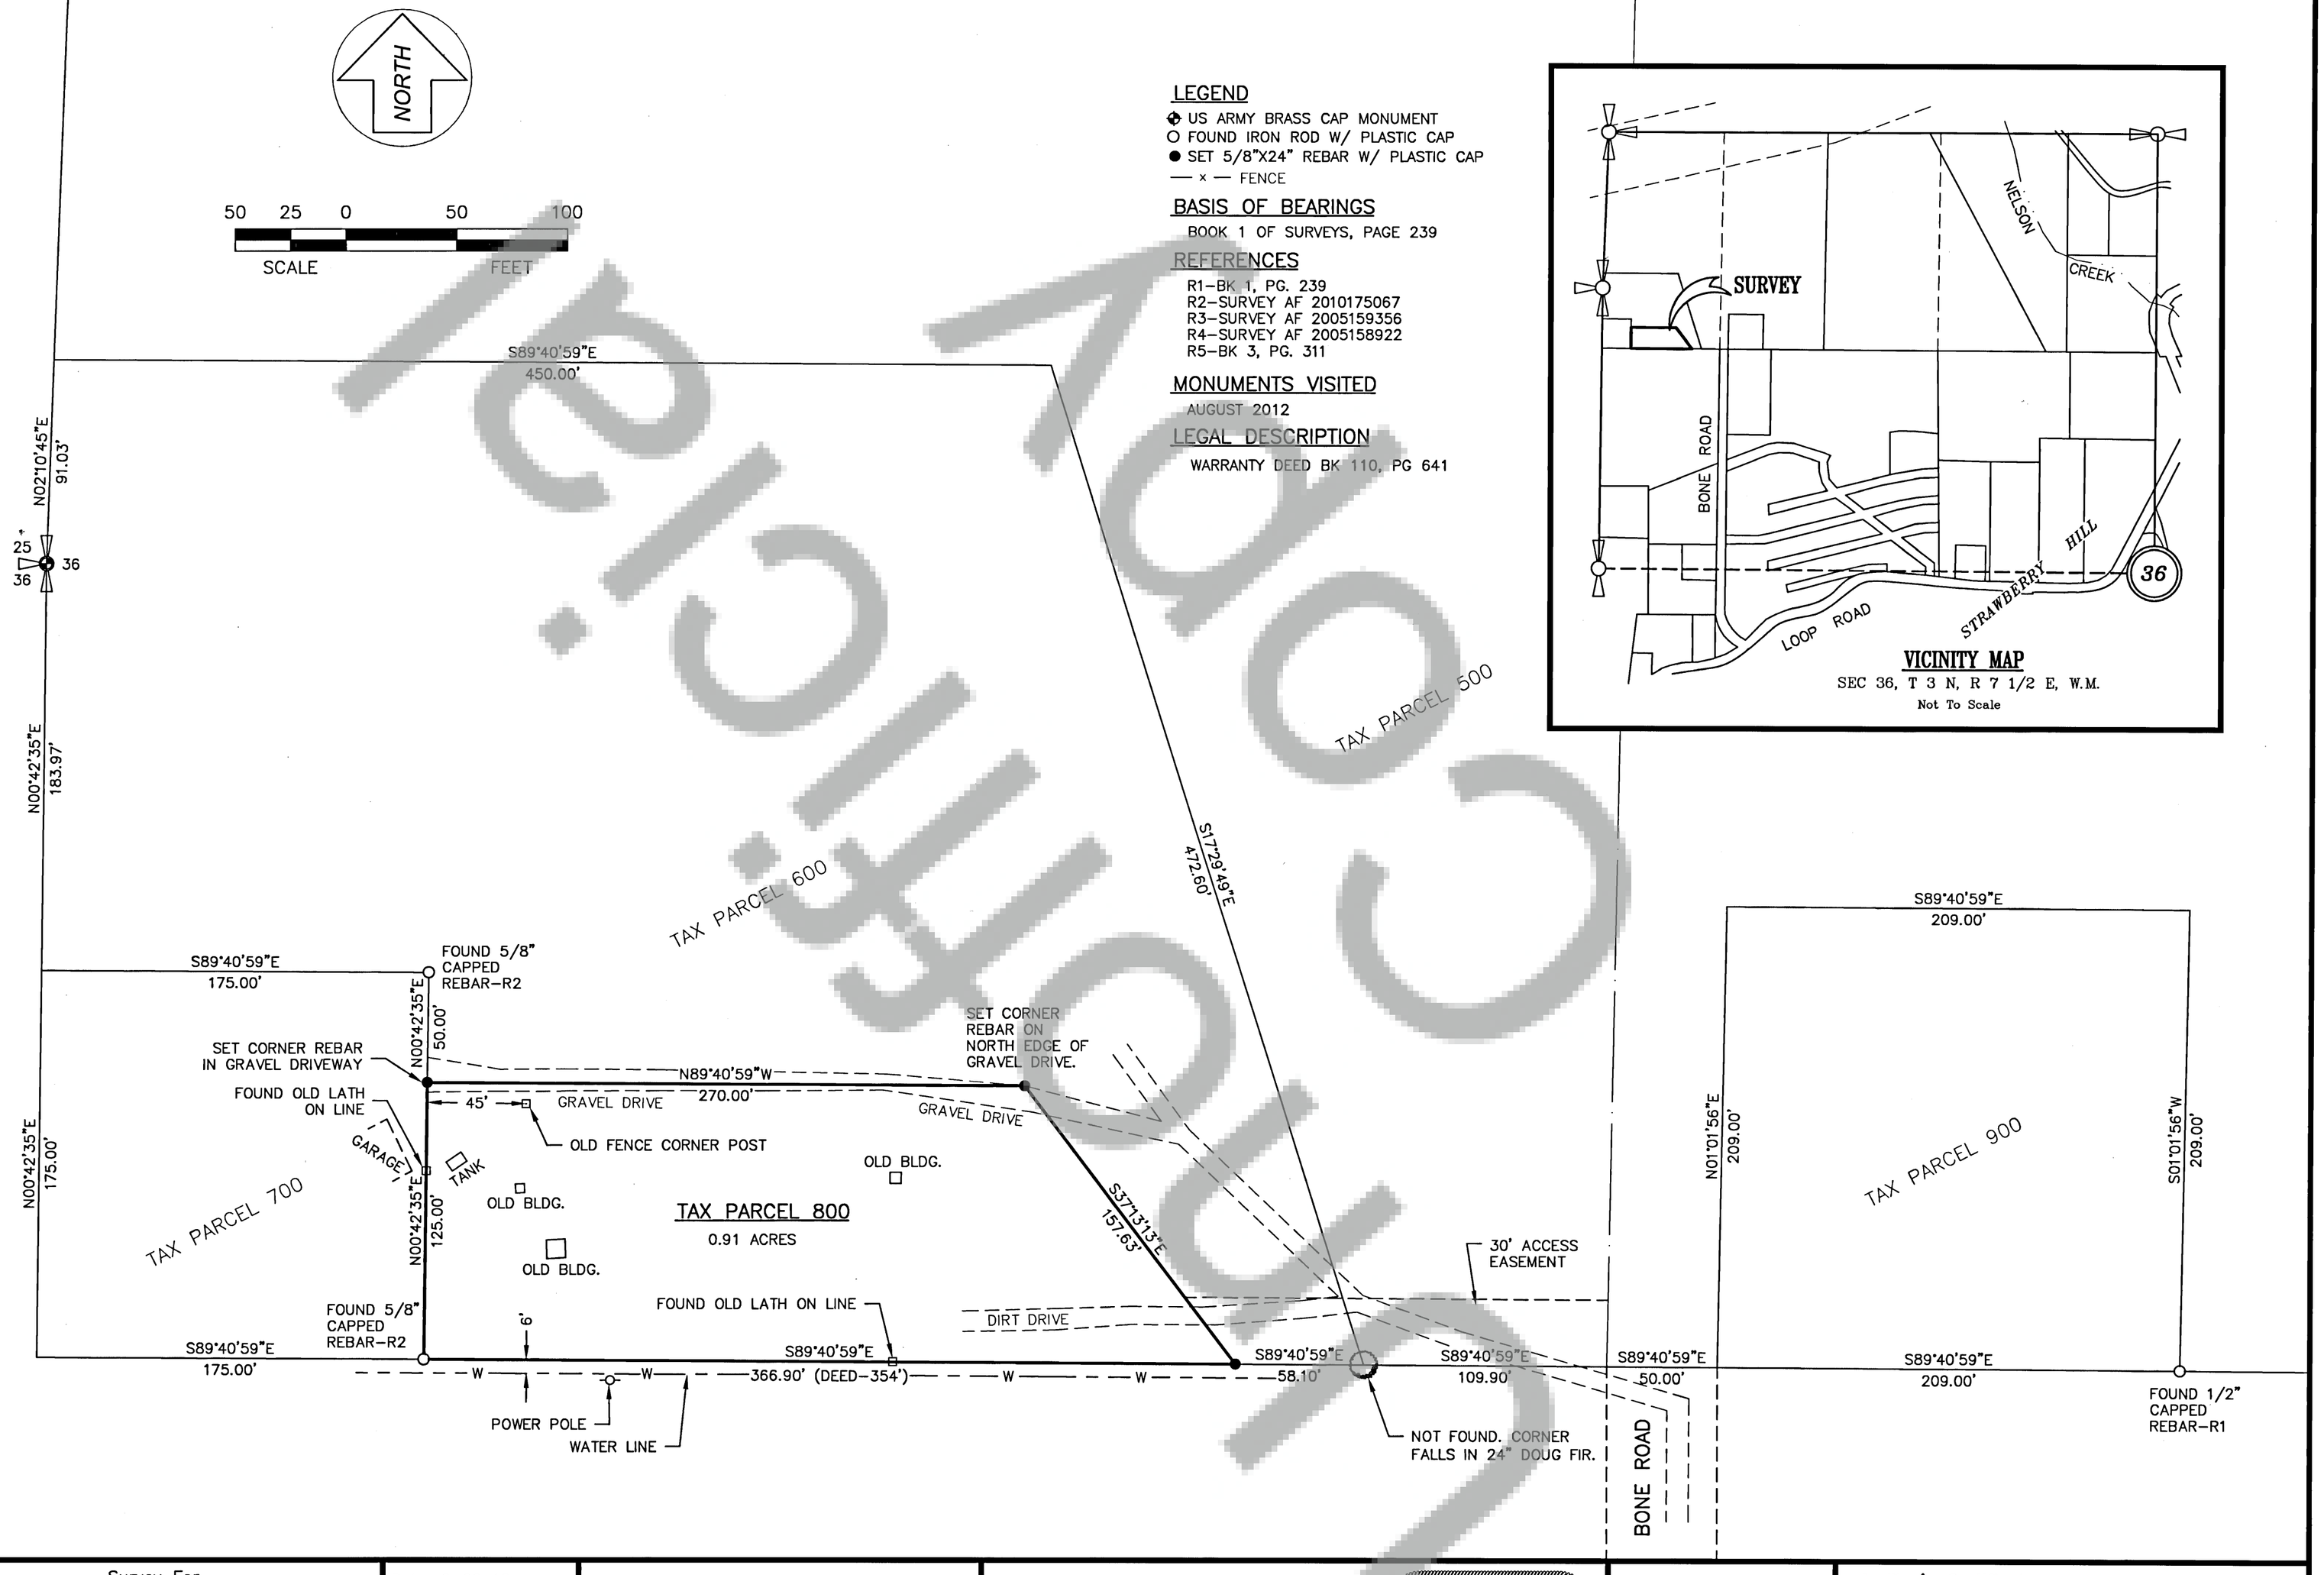

LEGEND

- ✠ US ARMY BRASS CAP MONUMENT
- O FOUND IRON ROD W/ PLASTIC CAP
- ● SET 5/8"X24" REBAR W/ PLASTIC CAP
- — x — FENCE

BASIS OF BEARINGS

BOOK 1 OF SURVEYS, PAGE 239

REFERENCES

R1–BK 1, PG. 239
R2–SURVEY AF 2010175067
R3–SURVEY AF 2005159356
R4–SURVEY AF 2005158922
R5–BK 3, PG. 311

MONUMENTS VISITED

AUGUST 2012

LEGAL DESCRIPTION

WARRANTY DEED BK 110, PG 641

VICINITY MAP
SEC 36, T 3 N, R 7 1/2 E, W.M.
Not To Scale

Survey For
JESSE MADDUX
Section 36, T. 3 N, R. 7 1/2 E, W.M.
Klickitat, County, Washington

Pioneer Surveying & Engineering, Inc.
Civil Engineering and Land Planning
125 Simcoe Drive
Goldendale, Washington 98620
Phone (509) 773-4945, Fax (509) 773-5888, E-Mail pse@gorge.net

Date: 9-20-12
Scale: 1"=50'
Drawn By: JG
Surveyed By: JG/BR
Checked By: JG
Sheet 1 Of 1
Job Number: 2012-073

Accuracy Statement (WAC 332-130)
This survey was performed using a Lietz Set-4 Total Station, by Field Traverse with Relative Accuracy greater than 1:5000 Mathematical Analysis is by Compass Rule

Note
No warranties are made as to matters of encroachment, adverse possession, unwritten title, riparian changes or flood zones, etc.

Surveyor's Certificate
This Map correctly represents a Survey made by me or under my direction in conformance with the requirements of the Survey Recording Act at the request of Jesse Maddux in 08-12.

Jesse P. Garner, PLS 42687 — 9/21/2012 Date

JESSE PHILLIP GARNER — STATE OF WASHINGTON — 42687 — REGISTERED PROFESSIONAL LAND SURVEYOR

Index

1/4 1/4	Sec.	T.	R.
	36	3N	7.5E

Auditor's Certificate
Filed for Record This 24th Day of September, 2012
at 3:42p M
recorded in Auditor's file No. 201218160 4
At the request of Jesse Maddux.
Melissa Anderson
Skamania County Auditor Deputy

AFN #201218160 4 Recorded 09/24/2012 at 03:42 PM DocType: SURV Filed by: Page: 1 of 1 Auditor Timothy O. Todd Skamania County, WA