RECORD OF SURVEY

IN THE SOUTHEAST 1/4 OF SECTION 22, T3N, R10E, W.M.

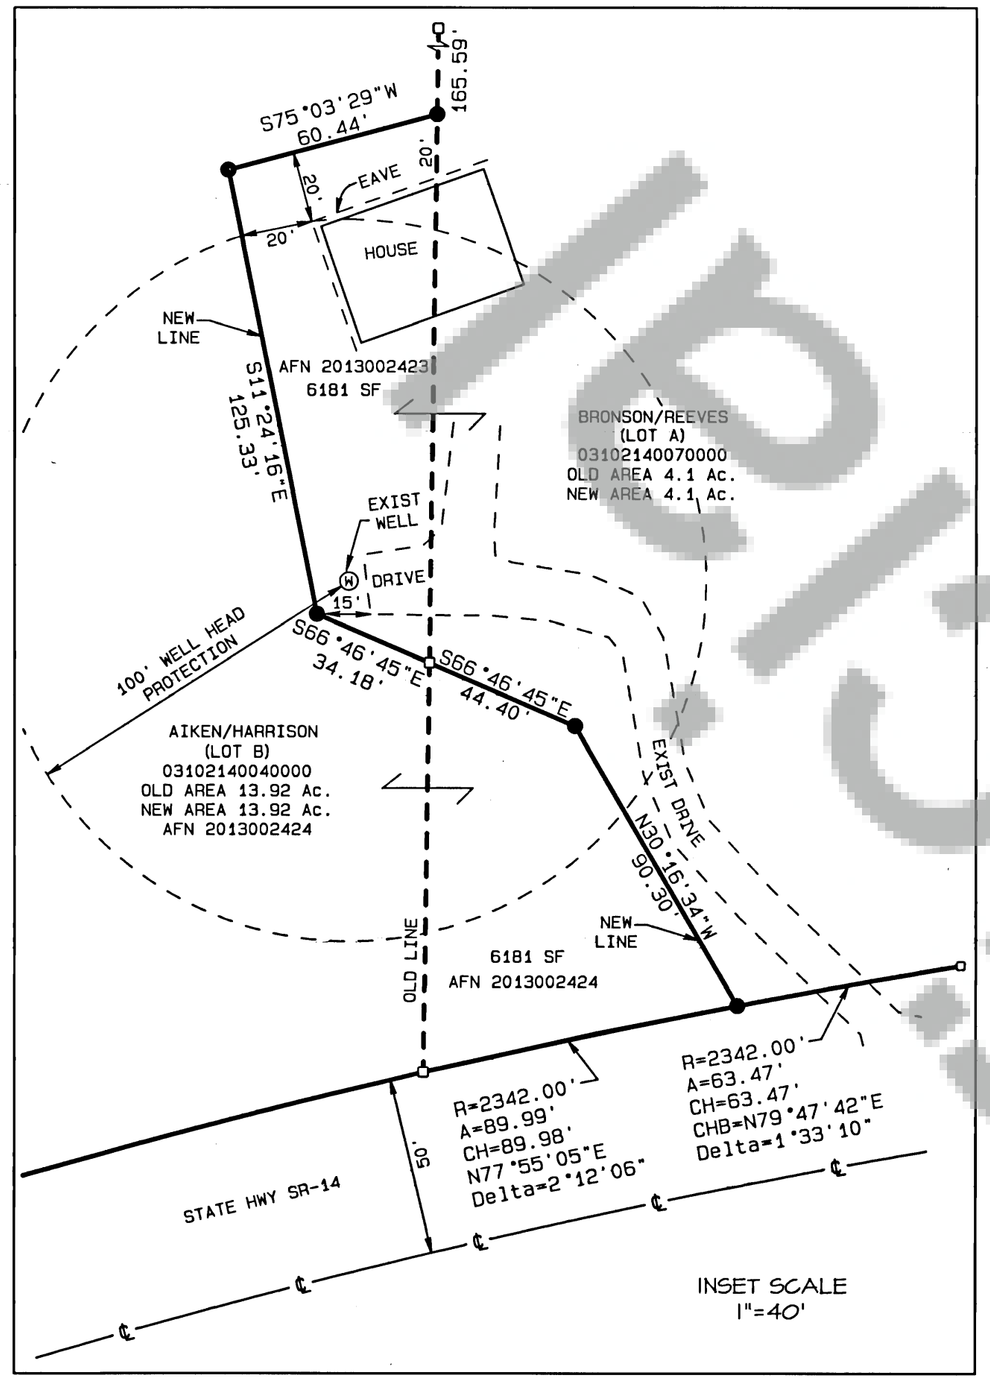

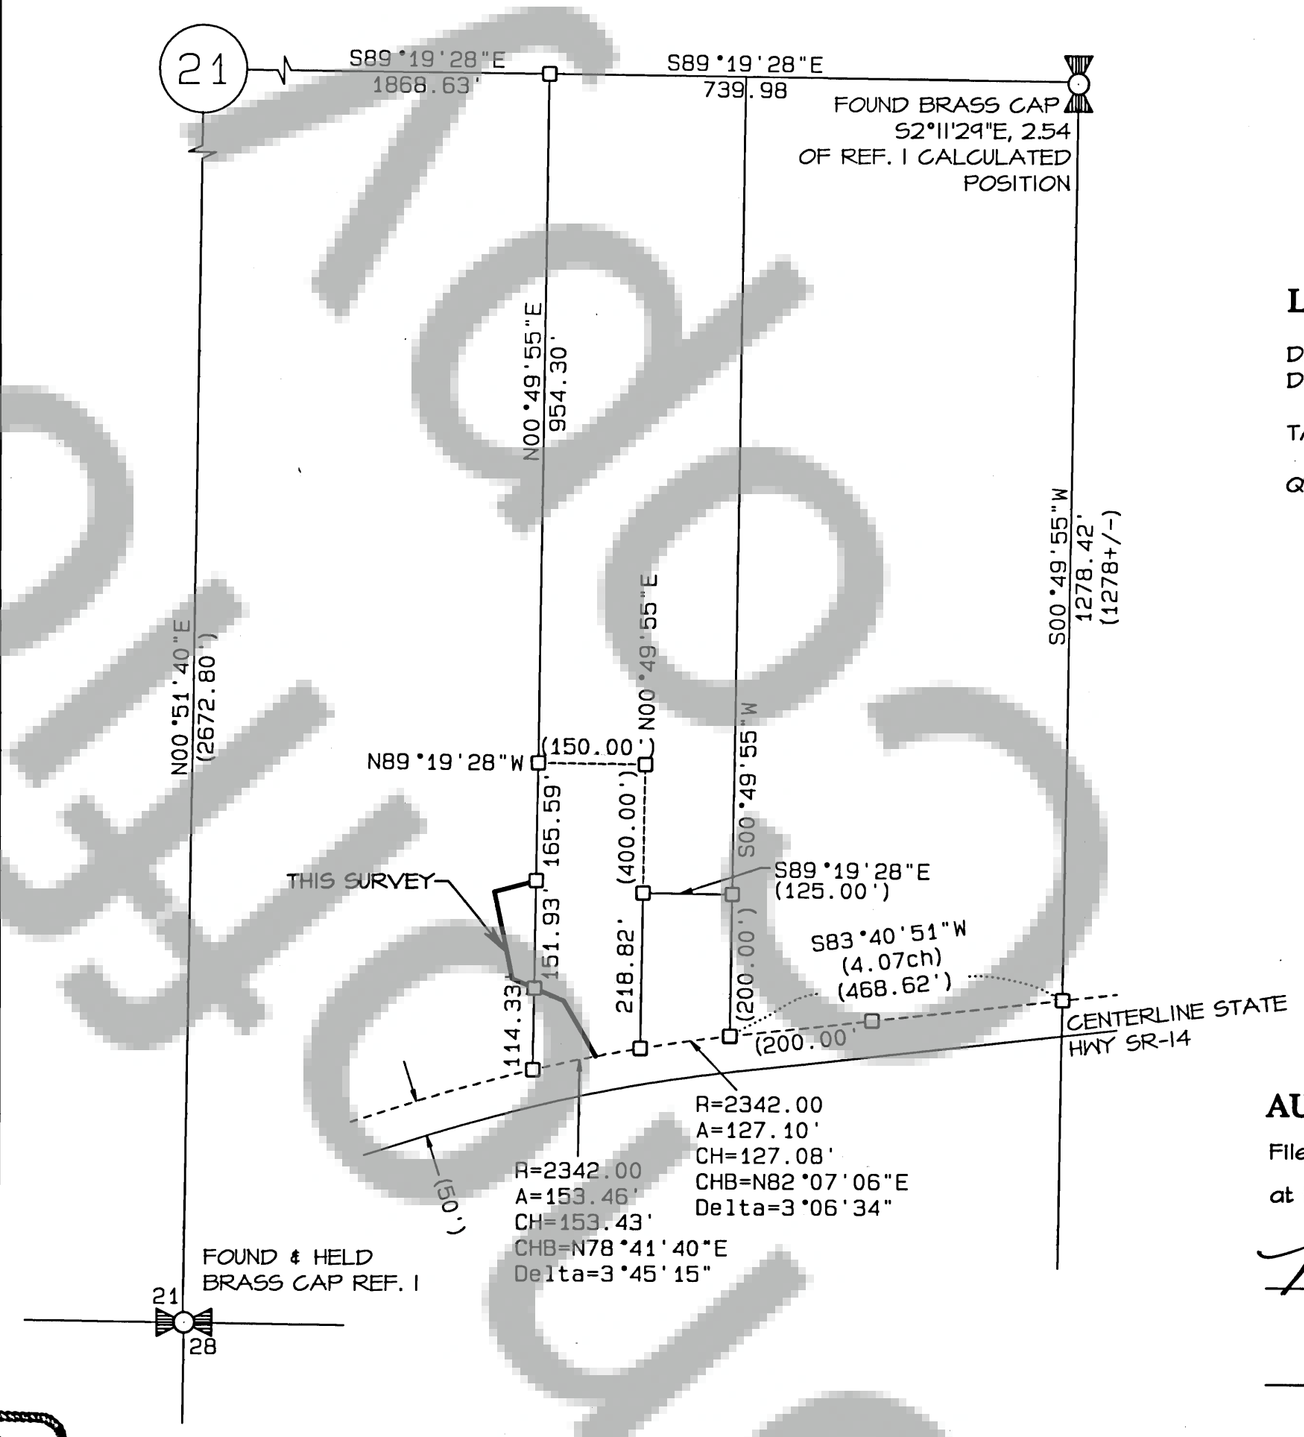

LEGAL DESCRIPTION

DEED RECORDED UNDER AFN 2008170191
DEED RECORDED UNDER AFN 147687

TAX PARCELS 03102140070000 & 03102140040000

QUIT CLAIM DEEDS 2013002423 AND 2013002424

LEGEND

- ⊙ MARKER FOUND AS NOTED
- ▫ CALCULATED CORNER; NOT SET OR FOUND.
- ( ) PLAT OR DEED CALL
- ● SET RED PLASTIC CAP (RPC) ON 5/8" REBAR

AUDITOR'S CERTIFICATE

Filed for record this 16th day of December, 2013
at the request of Bell Design Co.

Melissa Anderson 12·16·13
County Auditor Deputy — Date

AF 2013002702
Auditor File Number

SURVEY NARRATIVE

THE PURPOSE OF THIS SURVEY IS TO MONUMENT THE BOUNDARY LINE ADJUSTMENT AS DESCRIBED IN NSA ADMINISTRATIVE DECISION 12-25 AS RECORDED UNDER AFN 2013000981.

REFERENCES

1) 2011 KLEIN SURVEY, AFN 201117670

AUSTIN R. BELL
STATE OF WASHINGTON
41954
REGISTERED PROFESSIONAL LAND SURVEYOR
12-4-13

ORIGINAL SCALE 1"=200'

200 0 200 300 400

GRAPHIC SCALE

SURVEYOR'S CERTIFICATE

This map correctly represents a survey made by me or under my direction in conformance with the current requirements of the Survey Recording Act at the request of Matt Bronson.

12-4-13
Austin R. Bell PLS 41954 — Date

TRAVERSE & ACCURACY STATEMENT

CONTROL WAS ESTBLISHED FOR THIS SURVEY USING TRIMBLE R-8 GPS EQUIPMENT. FROM SAID CONTROL, RADIAL TIES FOR THE PARCELS SHOWN WERE MADE WITH A FIVE-SECOND TOTAL STATION AND RELATED MEASURING EQUIPMENT, OF WHICH MEET STATE STANDARDS (WAC 332-130-090,-100) AT THE TIME OF THIS SURVEY.

BELL DESIGN COMPANY
P.O.B. 308, BINGEN, WA. 98605
509-493-3866
CIVIL ENGINEERING LAND SURVEYING

DATE	DESCRIPTION	BY
4/13	DRAFT	HDK
4/13	CHECK	ARB

RECORD OF SURVEY
FOR MATT BRONSON
SKAMANIA COUNTY, WASHINGTON

SHEET: 1 OF 1
PROJECT: 11B173
DATE: Dec 2013

Bell Design Co. makes no warranty as to matters of unwritten title such as adverse possession, prescriptive rights, easements, estoppel, acquiescence, etc. or to environmental concerns such as hazardous waste, pollution, wet land delineation, riparian changes, flood zones, etc.

O:\2011\B173\11B173.pro

AFN #2013002702 Recorded 12/16/2013 at 11:16 AM DocType: SURV Filed by: Page: 1 of 1 Auditor Timothy O. Todd Skamania County, WA

Survey AF 2013002702 pg. 1 of 1