AFN #2015002139 Recorded Oct 20, 2015 03:32 PM DocType: SURV Filed by:
Page: 1 of 1 File Fee: $123.00 Auditor Robert J. Waymire Skamania County, WA

RECORD OF SURVEY

IN A PORTION OF THE N 1/2 NW 1/4 AND THE N 1/2 NE 1/4 OF SECTION 1 T. 2 N., R. 6 E., W. M. SKAMANIA COUNTY, WASHINGTON

NARRATIVE

THE PURPOSE OF THIS SURVEY WAS TO MARK THE BOUNDARY LINE SHOWN HEREON FOR THE PURPOSE OF FUTURE LOGGING FOR JOE BIRKENFELD. FOR THIS SURVEY I UTILIZED RTK GPS AND SET PAIRS OF CONTROL POINTS NEAR THE NORTHWEST CORNER OF SECTION 1 AND THE NORTH 1/4 CORNER OF SECTION 1. A DIRECT RTK TIE WAS MADE TO THE NORTHEAST CORNER OF SECTION 1. I THEN RAN A TRAVERSE FROM THE GPS CONTROL POINTS NEAR THE NORTHWEST CORNER OF SECTION 1 TO HAMILTON CREEK ALONG THE NORTH LINE OF SECTION 1 AND CLOSED SAID TRAVERSE ON A RTK PAIR NEAR THE NORTH 1/4 CORNER OF SECTION 1. BASIS OF BEARING IS WASHINGTON STATE PLANE SOUTH ZONE NAD 83/91. DISTANCES SHOWN ARE GRID, THE COMBINED SCALE FACTOR IS 0.99996246398790.

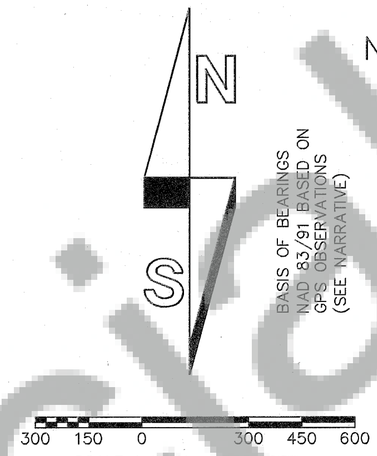

WASHINGTON DEPARTMENT OF NATURAL RESOURCES

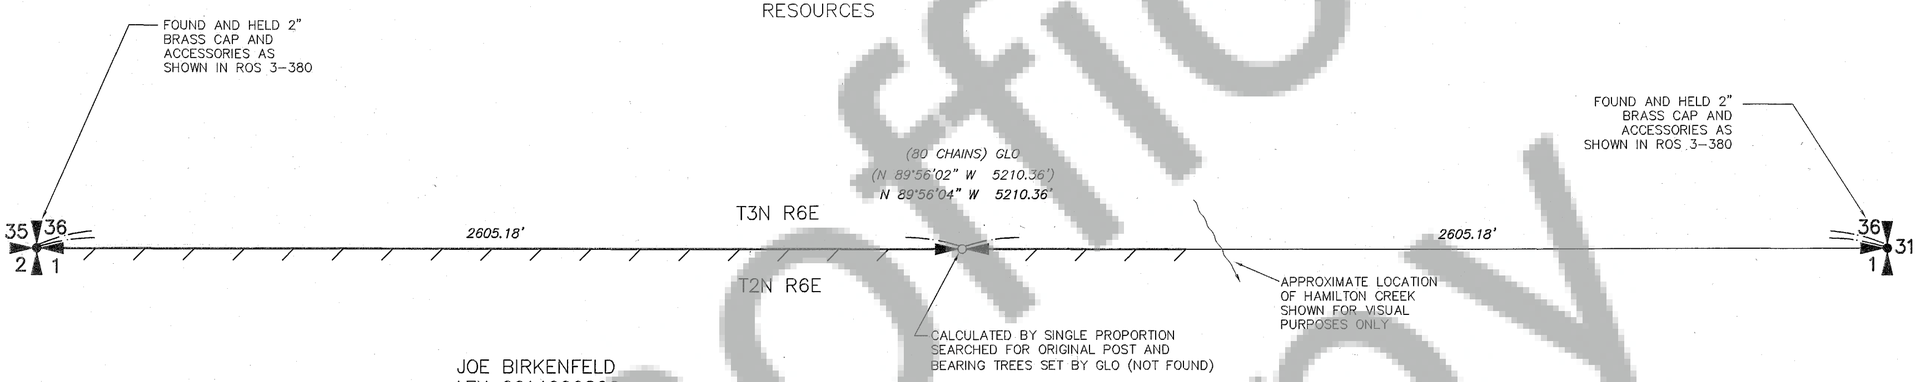

JOE BIRKENFELD
AFN 2014000866

LEGEND:

- ● INDICATES MONUMENT FOUND AS NOTED
- ( ) INDICATES RECORD INFORMATION PER ROS 3-380
- INDICATES LINE MARKED WITH 1/2" x 72" FIBER GLASS RODS WITH RED AND WHITE RIBBON. TREES ALONG LINE PAINTED AND BLAZED WITH BLUE PAINT.
- AFN AUDITORS FILE NUMBER
- o INDICATES CALCULATED POSITION
- ROS RECORD OF SURVEY

EDWARD V. BROWN STATE OF WASHINGTON 48747 REGISTERED PROFESSIONAL LAND SURVEYOR

9-30-2015

SURVEYOR'S CERTIFICATE

THIS MAP CORRECTLY REPRESENTS A SURVEY MADE BY ME OR UNDER MY DIRECTION IN CONFORMANCE WITH THE REQUIREMENTS OF THE SURVEY RECORDING ACT AT THE REQUEST OF JOE BIRKENFELD IN JULY, 2014.

EVBrown 9-30-2015

EDWARD V. BROWN, PROFESSIONAL LAND SURVEYOR, LS# 48747

AUDITOR'S CERTIFICATE

FILED FOR RECORD THIS 20th DAY OF October 2015 AT 3:32 P.M. IN BOOK — OF SURVEYS AT PAGE —
AT THE REQUEST OF BROWN SURVEYING PLLC. AF# 2015002139

Dianne Burden
DEPUTY COUNTY AUDITOR

BROWN SURVEYING PLLC MAKES NO WARRANTIES AS TO MATTERS OF UNWRITTEN TITLE SUCH AS ADVERSE POSSESSION, ACQUIESCENCE, ESTOPPLE, ETC.

A FIELD TRAVERSE WAS PERFORMED USING A NIKON NIVO 3.0C THREE SECOND TOTAL STATION WITH TDS DATA COLLECTION SYSTEM. THE FIELD TRAVERSE MET THE MINIMUM STANDARDS FOR SURVEYS AS DESIGNATED IN WAC 332-130-090. ALL CORNERS NOTED AS FOUND WERE VISITED ON 7-5-2014.

SCALE:	1"=300'
JOB NO.	2N6E1
DATE:	8-1-15
CALC BY:	EVB
DRAWN BY:	GAB
CHECKED BY:	EVB
SHEET	1 OF 1

BROWN SURVEYING PLLC
PO BOX 414
AMBOY, WA 98601
(360) 600-0846
ebrownsurveying@gmail.com

Unofficial Copy