AFN #2016000014 Recorded Jan 05, 2016 03:09 PM DocType: SURV Filed by: BLUHM & ASSOCIATES Page: 1 of 1 File Fee: $157.00 Auditor Robert J. Waymire Skamania County, WA

RECORD OF SURVEY
PART OF GOV'T. LOT 4 (NW1/4 NW1/4), GOV'T. LOT 5 (SW1/4 NW1/4), GOV'T. LOT 6 (NW1/4 SW1/4) AND GOV'T. LOT 7 (SW1/4 SW1/4)
SEC. 6, T. 7 N, R. 6 E, W.M.
SKAMANIA COUNTY, WASHINGTON

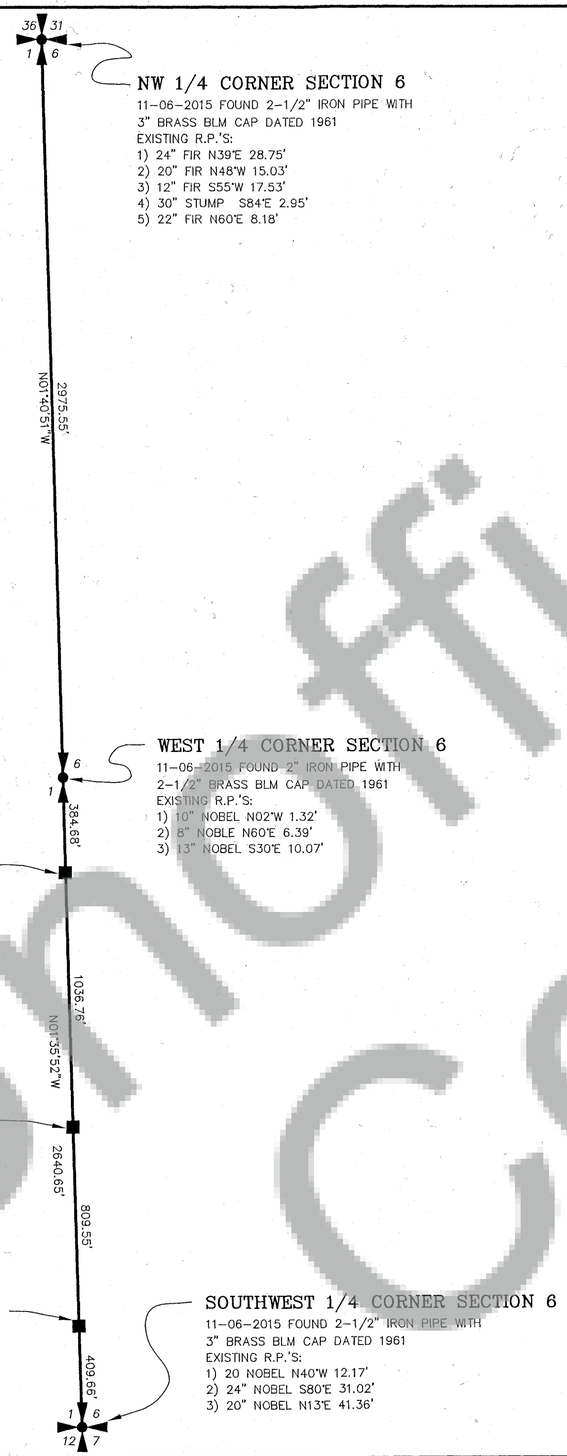

BASIS OF BEARING: ASSUMED BY HAND COMPASS.

SCALE: 1"=400 FEET

0 200 400 800

METHOD OF SURVEY
FIELD TRAVERSE USING A TOPCON GTS-225 (00'00'10") TOTAL STATION. THIS SURVEY MEETS OR EXCEEDS THE ACCURACY STANDARDS AS SET FORTH IN WAC 332-130-090.

LEGEND
■ = 11-03-2015 FOUND AS NOTED

= BLAZED, PAINTED, AND FLAGGED LINE

REFERENCE SURVEYS
1) LAND CORNER RECORD FILED IN VOL. 7/5, PG. 39, BY LS 15652
2) LAND CORNER RECORD FILED IN VOL. 7/5, PG. 12, BY LS 15652
3) LAND CORNER RECORD FILED IN VOL. 7/5, PG. 40, BY LS 15652
4) RECORD OF RE-SURVEY FILED UNDER AUDITOR'S FILE NO. 2009174354 BY LS 37529

AUDITOR'S CERTIFICATE
FILED FOR RECORD THIS 5 DAY OF January, 2016 AT 3:10 P.M. IN BOOK ____ OF ____ AT PAGE ____

AT THE REQUEST OF BLUHM & ASSOCIATES LAND SURVEYORS,INC.

AF# 2016000014

DEPUTY COUNTY AUDITOR Joyce Borden

SURVEYOR'S CERTIFICATE
THIS MAP CORRECTLY REPRESENTS A SURVEY MADE BY ME OR UNDER MY DIRECTION IN CONFORMANCE WITH THE REQUIREMENTS OF THE SURVEY RECORDING ACT AT THE REQUEST OF OLYMPIC RESOURCE MANAGEMENT IN AUGUST, 2015.

KEVIN BLUHM - LICENSE NO. 29269

RECORD OF SURVEY DESCRIPTION
THE WEST LINE OF SECTION 6, TOWNSHIP 7 NORTH, RANGE 6 EAST, W.M., SKAMANIA COUNTY, WASHINGTON.

Bluhm & Associates
Land Surveyors, Inc.
1068 S. MARKET BLVD.
CHEHALIS, WA 98532
PHONE (360) 748-1551
FAX (360) 748-6282
E-MAIL:kbluhm@surveyservices.com

DRAWN BY: S. ENGELHART	DATE: NOVEMBER 10, 2015	JOB# 15-399 FB# 1902 15-399.CRD
CHECKED BY: KEVIN BLUHM	SCALE: 1" = 400'	SHEET 1 OF 1

Unofficial Copy