


RECORD OF SURVEY
IN THE SE 1/4 AND SW 1/4 OF
THE SE 1/4 AND THE SE 1/4 AND
GOV'T LOT 4 OF THE SW 1/4 OF
SECTION 7, T6N, R6E, W.M.
SKAMANIA COUNTY, WA.

SURVEY REFERENCE
1) GLO (PECORE), GROUP NO. 19 (6-3-1915)

DEED REFERENCE
SPECIAL WARRANTY DEED
PLUM CREEK TIMBERLANDS, L.P.
TO
POPE RESOURCES
BOOK 208, PAGE 110
(3/30/2001)

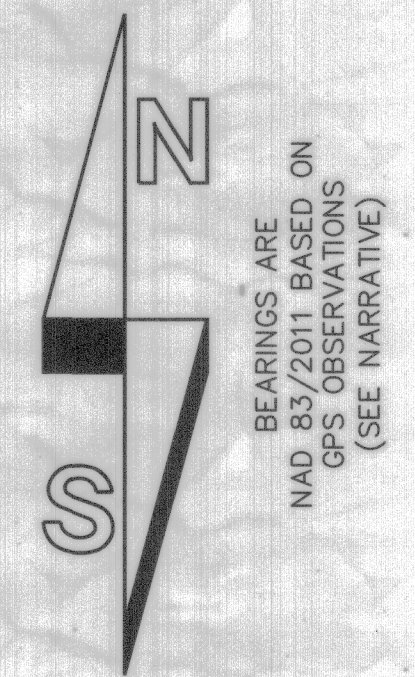

400 200 0 400 600 800
SCALE 1 INCH = 400 FEET

LEGEND:

- INDICATES MONUMENT FOUND AS NOTED
- () INDICATES RECORD INFORMATION PER SURVEY REFERENCE NUMBER
- INDICATES LINE MARKED WITH 1/2" x 60" FIBER GLASS RODS WITH RED AND WHITE RIBBON. TREES ALONG LINE BLAZED AND PAINTED WITH BLUE PAINT. LINE TREES WERE MARKED WITH 3 NOTCHES ON EACH SIDE.
- ROS RECORD OF SURVEY
- AFN AUDITOR'S FILE NUMBER
- LCR LAND CORNER RECORD
- GIS GEOGRAPHIC INFORMATION SYSTEM
- BT BEARING TREE
- SC SIDE CENTER
- GLO GENERAL LAND OFFICE



9-6-2019

SURVEYOR'S CERTIFICATE

THIS MAP CORRECTLY REPRESENTS A SURVEY MADE BY ME OR UNDER MY DIRECTION IN CONFORMANCE WITH THE REQUIREMENTS OF THE SURVEY RECORDING ACT AT THE REQUEST OF OLYMPIC RESOURCE MANAGEMENT IN JULY, 2019.

Gregory A. Brown 9-6-2019
GREGORY A. BROWN, PROFESSIONAL LAND SURVEYOR, LS# 42425

AUDITOR'S CERTIFICATE

FILED FOR RECORD THIS 11th DAY OF September 2019 AT
1:04 P.M. IN BOOK — OF SURVEYS AT PAGE —
AT THE REQUEST OF BROWN SURVEYING, PLLC.

2019-001697
AUDITOR'S FILE NUMBER

W. Nicholas
DEPUTY COUNTY AUDITOR

BROWN SURVEYING, PLLC MAKES NO WARRANTIES AS TO MATTERS OF UNWRITTEN TITLE SUCH AS ADVERSE POSSESSION, ACQUIESCENCE, ESTOPPLE, ETC.

A FIELD TRAVERSE WAS PERFORMED USING A NIKON NIVO 3.0C THREE SECOND TOTAL STATION WITH TDS DATA COLLECTION SYSTEM. THE FIELD TRAVERSE MET THE MINIMUM STANDARDS FOR SURVEYS AS DESIGNATED IN WAC 332-130-090. ALL CORNERS NOTED AS FOUND WERE VISITED ON 7/23 AND 8/2/2019.

SCALE: 1"=400'
JOB NO. 19-054
DATE: 8-22-2019
CALC BY: GAB
DRAWN BY: GAB
CHECKED BY: EVB
SHEET 1 OF 1

BROWN
SURVEYING PLLC
PO BOX 414
AMBOY, WA 98601
360-600-0846
ebrownsurveying@gmail.com