


THE PURPOSE OF THIS SURVEY WAS TO POST THAT PORTION OF LINE SHOWN AS MARKED FOR THE "POPE RESOURCES TRACT" CITED. FIELD WORK FOR THIS PROJECT CONSISTED OF RECOVERING AND VERIFYING EXISTING CONTROL POINTS FROM ROS AFN 2017001408 WHICH WAS PERFORMED BY OUR FIRM. THESE POINTS WERE COLLECTED ON "WASHINGTON STATE PLANE COORDINATE SYSTEM, SOUTH ZONE" (NAD 83/2011) WHICH WAS THE BASIS OF BEARING FOR THIS SURVEY. A TRAVERSE WAS THEN RAN ALONG THE LINE SHOWN AS MARKED. MONUMENTS SHOWN AS FOUND WERE TIED RADIALY FROM SAID TRAVERSE. NO NEW MONUMENTS WERE ESTABLISHED DURING THIS SURVEY. DISTANCES SHOWN ARE GRID, TO OBTAIN GROUND DISTANCES DIVIDE DISTANCES SHOWN BY THE COMBINED SCALE FACTOR OF 0.999989708.

DEED REFERENCE
SPECIAL WARRANTY DEED
PLUM CREEK TIMBERLANDS, L.P.
TO
POPE RESOURCES
BOOK 208, PAGE 110
(3/30/2001)

SURVEY REFERENCE
1) ROS 2-236
2) ROS AFN 2017001408

RECORD OF SURVEY
IN THE NW 1/4 AND SW 1/4 OF
THE SW 1/4 OF SECTION 5
AND THE NW 1/4 NW 1/4 OF
SECTION 8, T6N, R6E, W.M.
SKAMANIA COUNTY, WA.

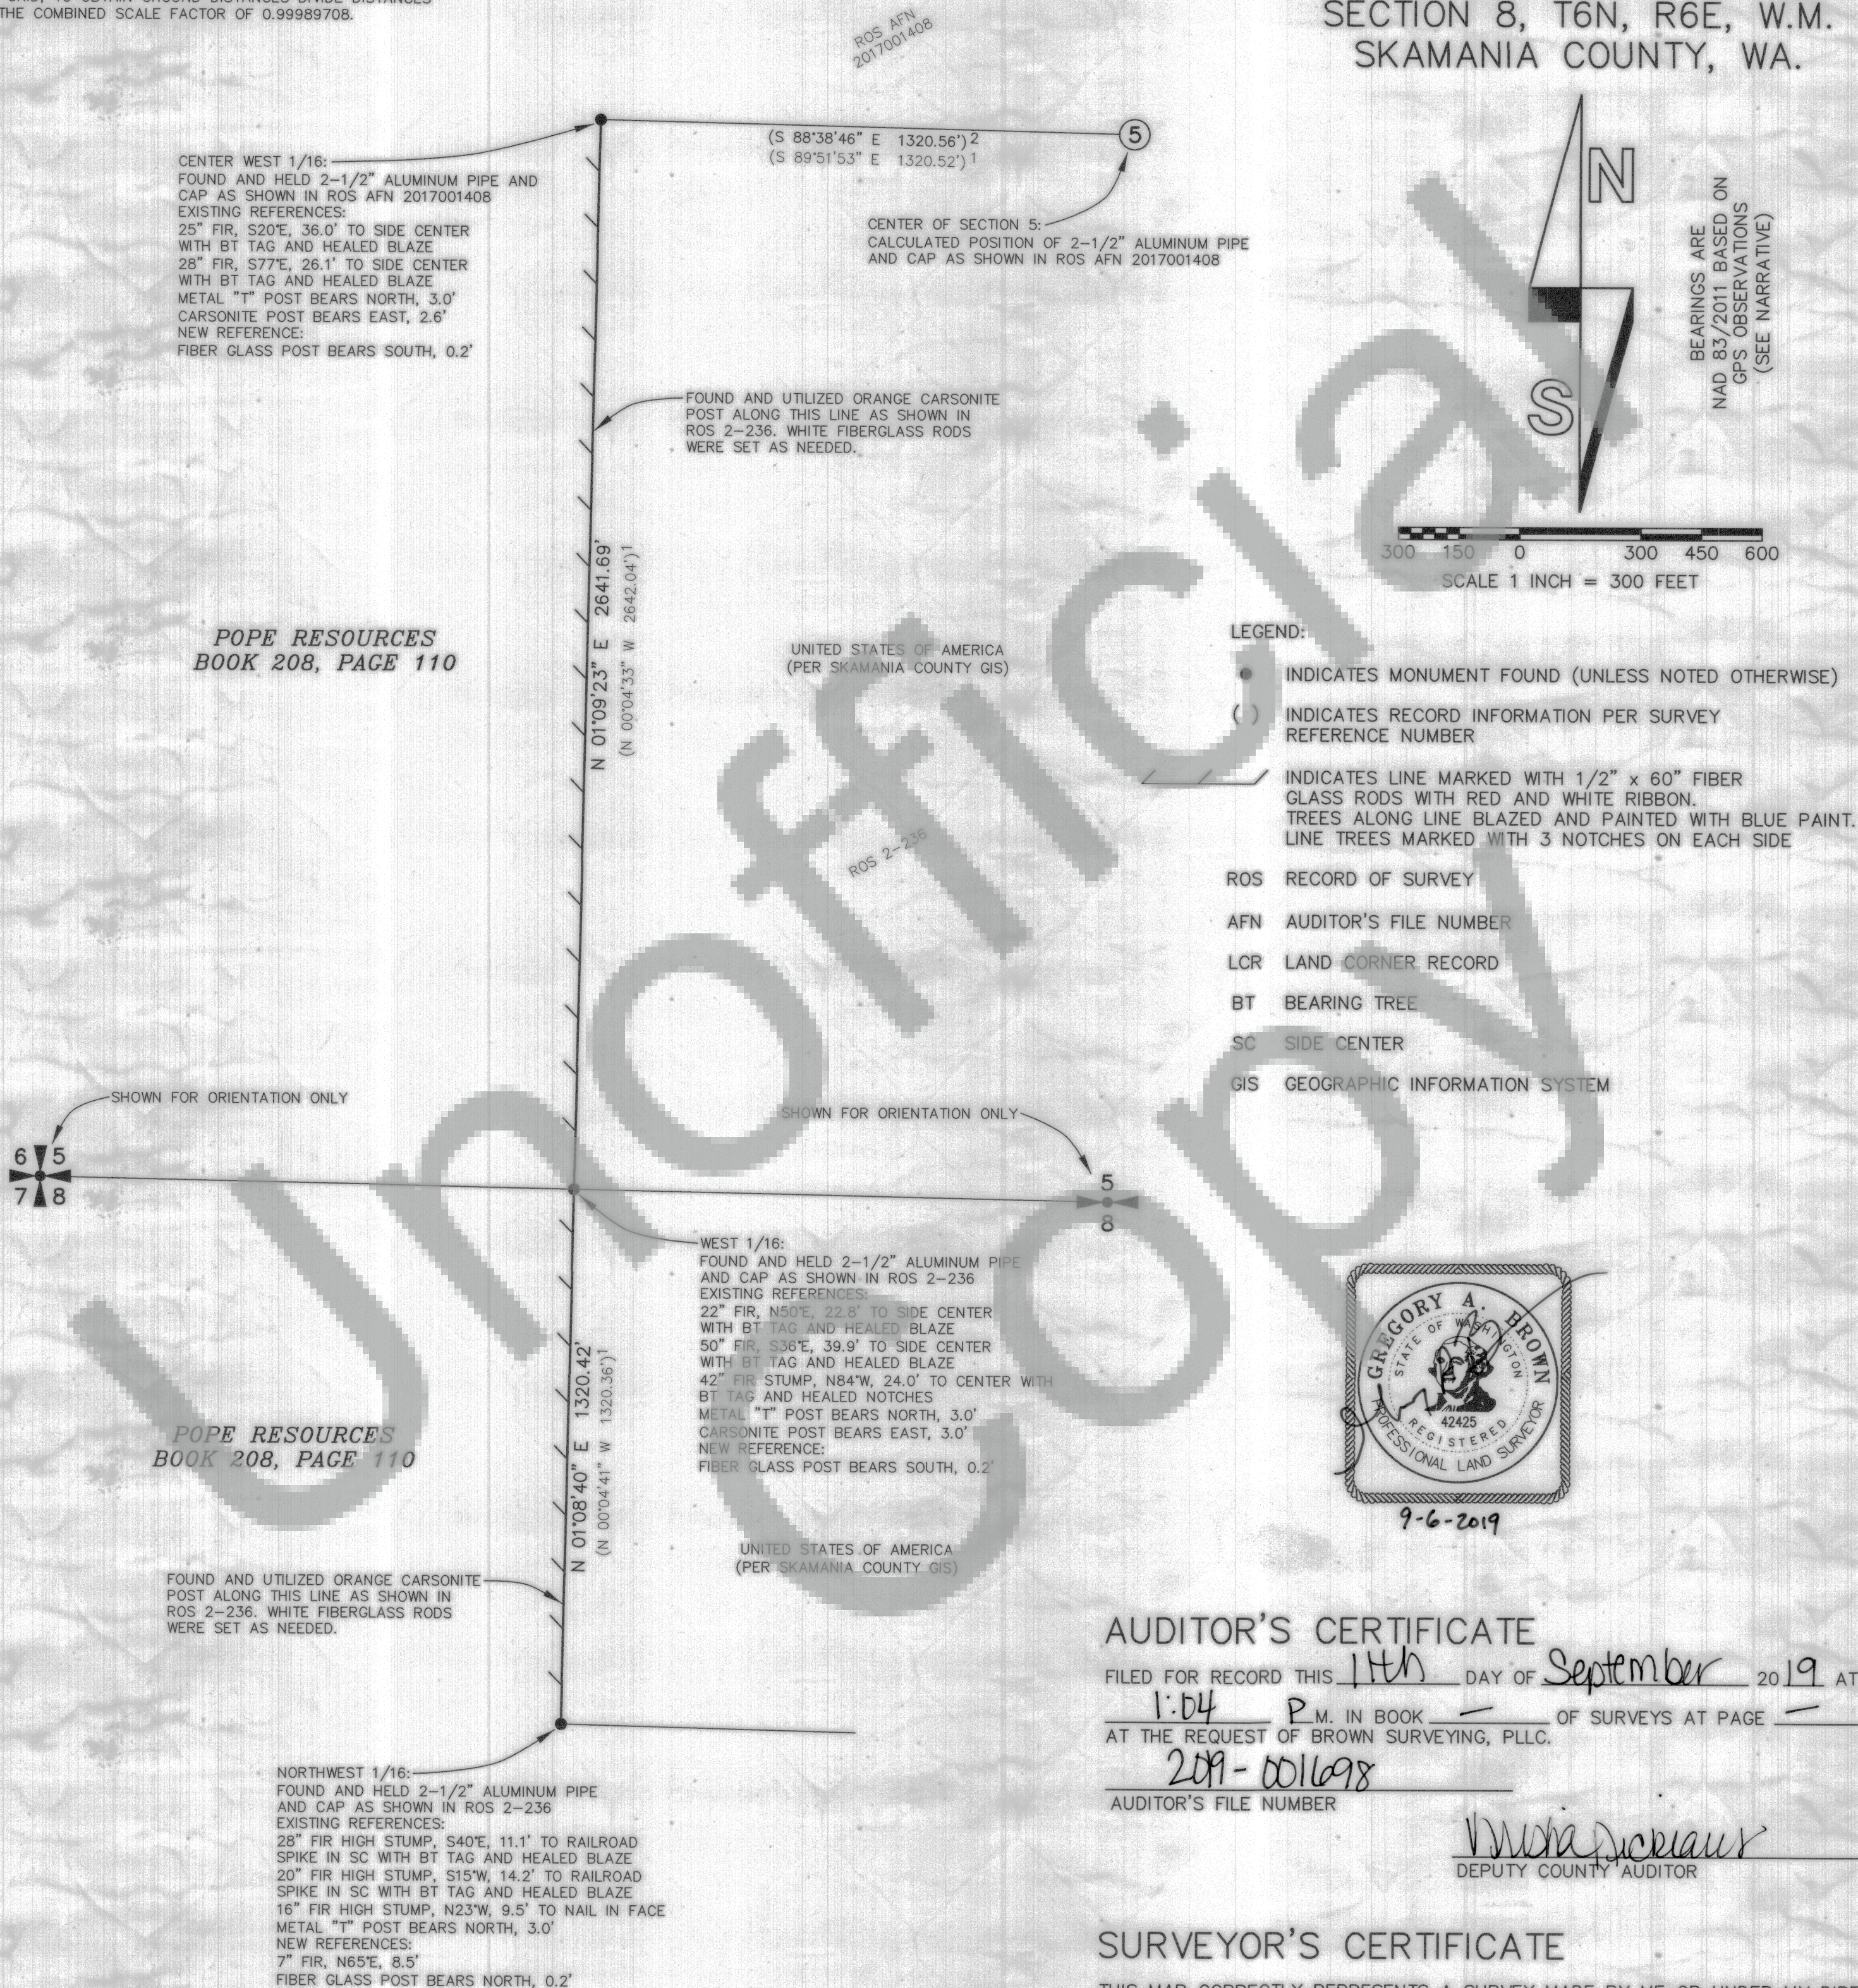

AUDITOR'S CERTIFICATE

FILED FOR RECORD THIS 14th DAY OF September 2019 AT
1:04 P.M. IN BOOK — OF SURVEYS AT PAGE —
AT THE REQUEST OF BROWN SURVEYING, PLLC.
209-001698
AUDITOR'S FILE NUMBER

Wanda Dickman
DEPUTY COUNTY AUDITOR

SURVEYOR'S CERTIFICATE

THIS MAP CORRECTLY REPRESENTS A SURVEY MADE BY ME OR UNDER MY DIRECTION
IN CONFORMANCE WITH THE REQUIREMENTS OF THE SURVEY RECORDING ACT AT THE
REQUEST OF OLYMPIC RESOURCE MANAGEMENT IN JULY, 2019.

 9-6-2019
GREGORY A. BROWN, PROFESSIONAL LAND SURVEYOR, LS# 42425

SCALE: 1"=300'
JOB NO. 19-053
DATE: 8-22-2019
CALC BY: GAB
DRAWN BY: GAB
CHECKED BY: EVB
SHEET 1 OF 1

BROWN
SURVEYING PLLC
PO BOX 414
AMBOY, WA 98601
360-600-0846
ebrownsurveying@gmail.com

BROWN SURVEYING, PLLC MAKES NO WARRANTIES AS TO MATTERS OF UNWRITTEN TITLE SUCH AS ADVERSE POSSESSION, ACQUIESCENCE, ESTOPPLE, ETC.

A FIELD TRAVERSE WAS PERFORMED USING A NIKON NIVO 3.0C THREE SECOND TOTAL STATION WITH TDS DATA COLLECTION SYSTEM. THE FIELD TRAVERSE MET THE MINIMUM STANDARDS FOR SURVEYS AS DESIGNATED IN WAC 332-130-090. ALL CORNERS NOTED AS FOUND WERE VISITED ON 7/24 AND 7/25/2019.